


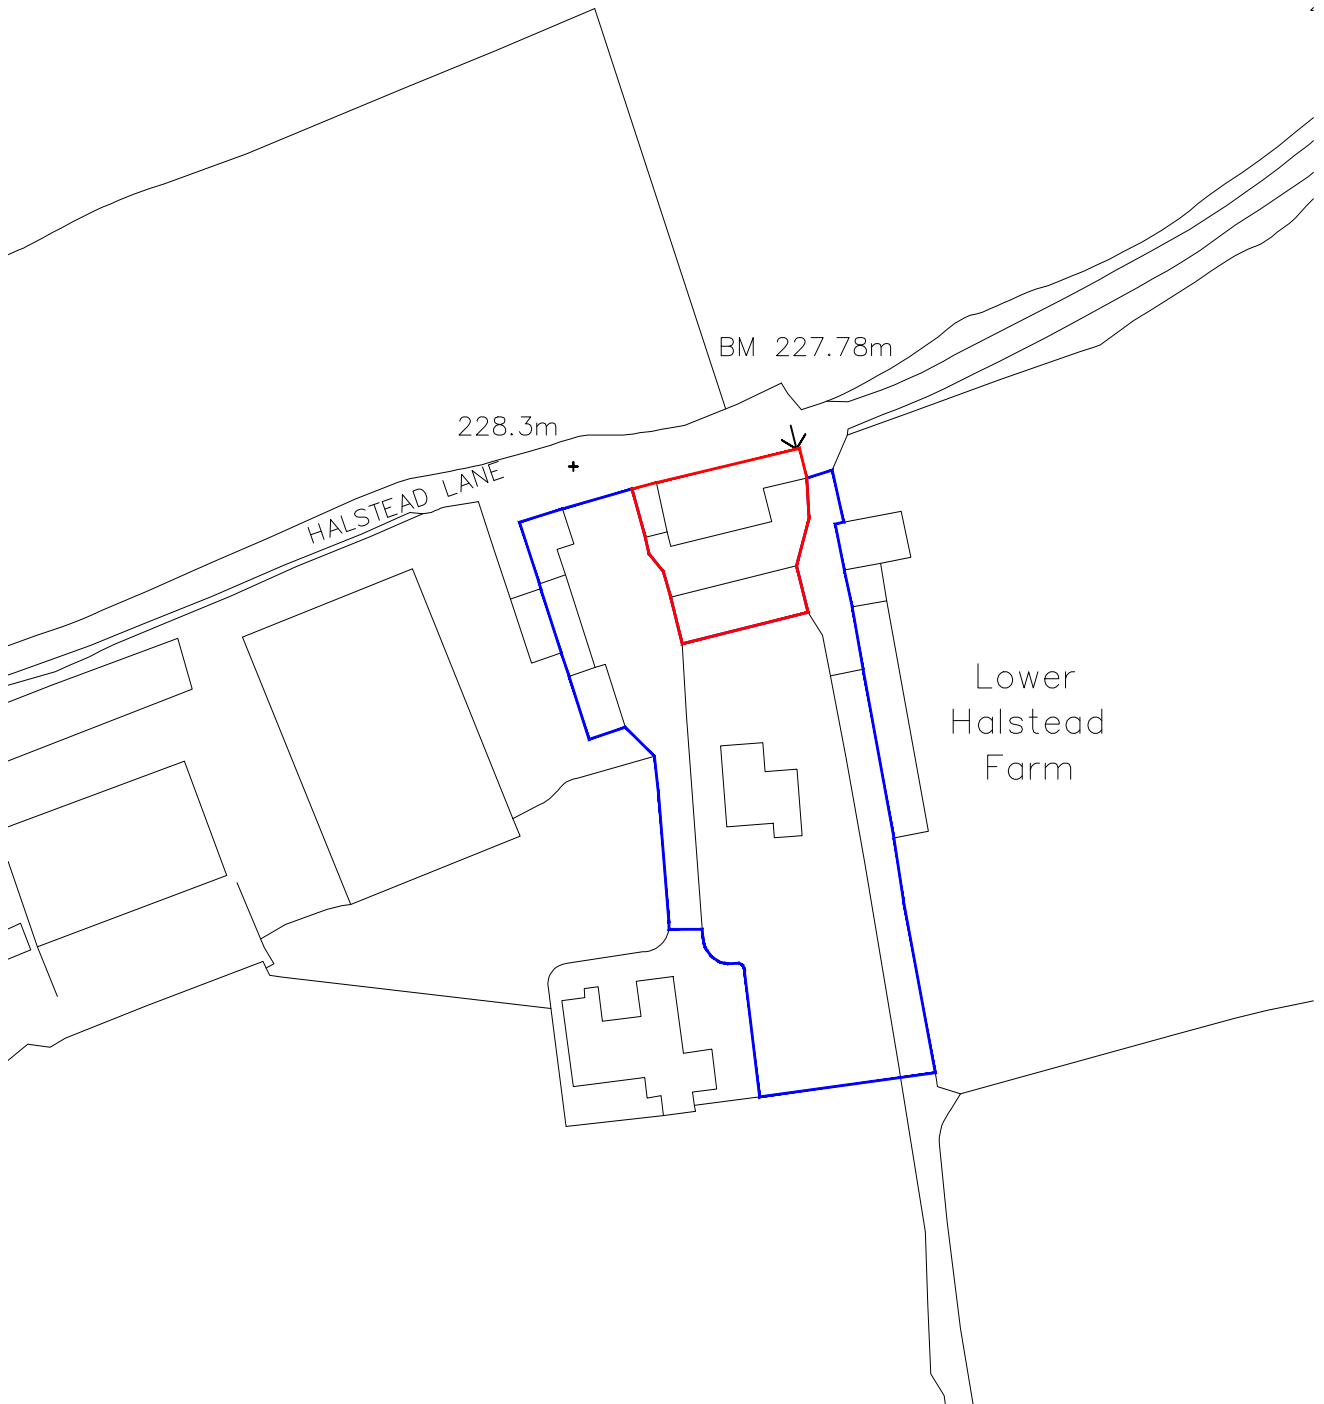

REVISION	DESCRIPTION	DATE	STATUS	PROJECT TITLE
-	-	-	PLANNING DRAWING	LOWER HALSTEAD FARM
-	-	-	ORANGE DESIGN STUDIO. ARCHITECTURAL PRACTICE	DRAWING TITLE
-	-	-		LOCATION PLAN
-	-	-	hello@orangedesignstudio.co.uk 59A, Huddersfield Road, Mirfield, WF14 8AA orangedesignstudio.co.uk 01924 650930 COPYRIGHT © ORANGE DESIGN STUDIO LIMITED	SCALE
-	-	-		1:1250
-	-	-		DRAWN
-	-	-		EG
-	-	-	CLIENT	CHECKED
-	-	-		JH
-	-	-	MS HALL	PROJECT REFERENCE
-	-	-		ODS 22/663
-	-	-		PAPER SIZE
-	-	-		A4
-	-	-		DWG NUMBER
-	-	-		(EX)002
-	-	-		DATE
-	-	-		14/02/23
-	-	-		REVISION
-	-	-		1