Sheet size
A1

Existing front/south facing elevation (1:100)

Existing side/east facing elevation (1:100)

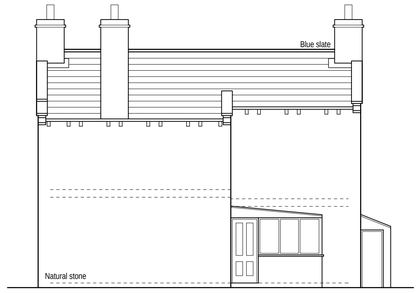

Existing rear/north facing elevation (1:100)

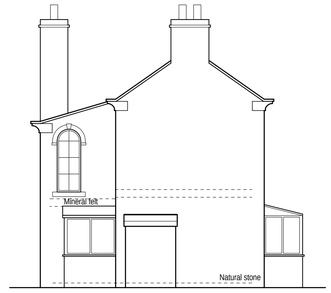

Existing side/west facing elevation (1:100)

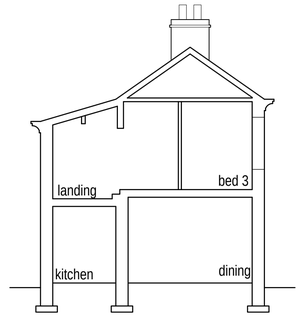

Existing cross section (1:100)

0m	Scale 1:50	4m
0m	Scale 1:100	8m
0m	Scale 1:200	16m
0m	Scale 1:500	40m
0m	Scale 1:1250	100m

(When to scale of original plan bar = 8cm)

Notes;
1. Setting out to be the responsibility of contractor.
2. Contractor to pay particular attention to pitch of roof and headroom at stairs.
3. Any discrepancies to be reported to Colne Valley Design.

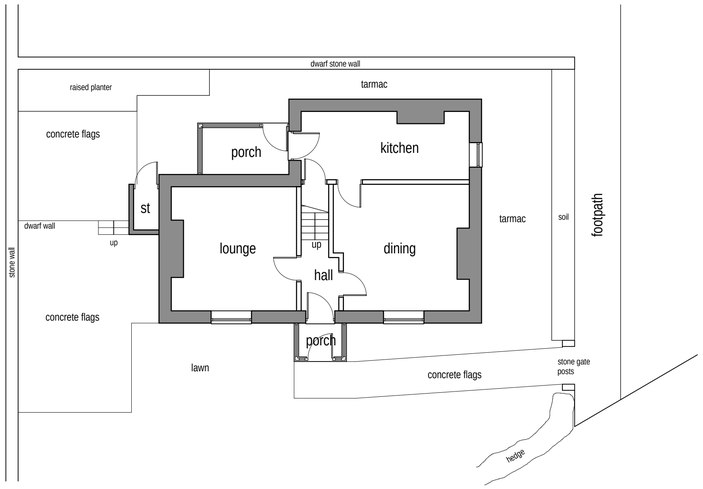

Existing ground floor layout (1:100)

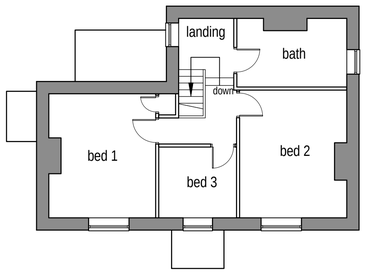

Existing first floor layout (1:100)

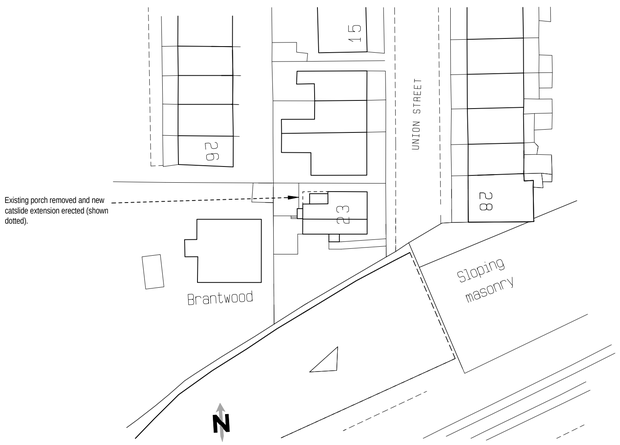

Block plan (1:500)

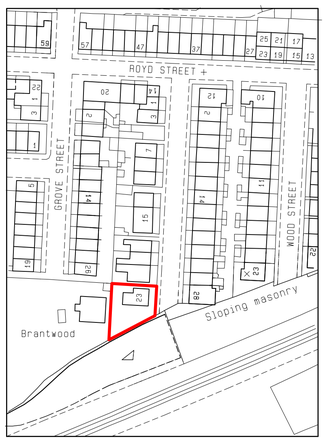

Location plan (1:1250) N

Colne Valley Design
8 Meadow Lane
Slaithwaite
Huddersfield HD7 5EX

Tel: 01484 842097
Mobile: 07867 803312
E-mail: mitchell@sbhomes.co.uk

Proprietor: S.A. Mitchell (ACIOB)

Project
Proposed extension.

For
Miss A Fell.

Address
23 Union Street
Slaithwaite
HD7 5ED.

Title
Existing layouts and elevations.

Job No.	Drawing number	Date
23 J 31.	01.	July 2023.