Sheet size
A1

0m Scale 1:50 4m
0m Scale 1:100 8m
0m Scale 1:200 16m
0m Scale 1:500 40m
0m Scale 1:1250 100m

(When to scale of original plan bar = 8cm)

Notes;
1. Setting out to be the responsibility of contractor.
2. Contractor to pay particular attention to pitch of roof and headroom at stairs.
3. Any discrepancies to be reported to Colne Valley Design.

Proposed front/south facing elevation (1:100)

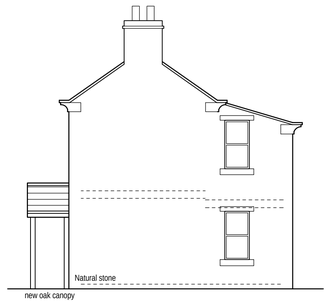

Proposed side/east facing elevation (1:100)

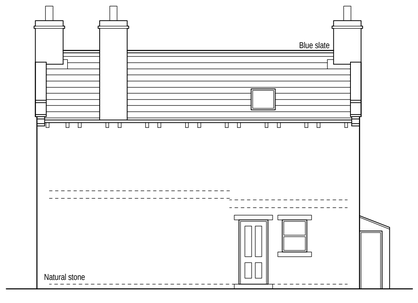

Proposed rear/north facing elevation (1:100)

Proposed side/west facing elevation (1:100)

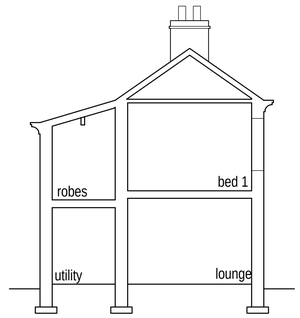

Proposed cross section (1:100)

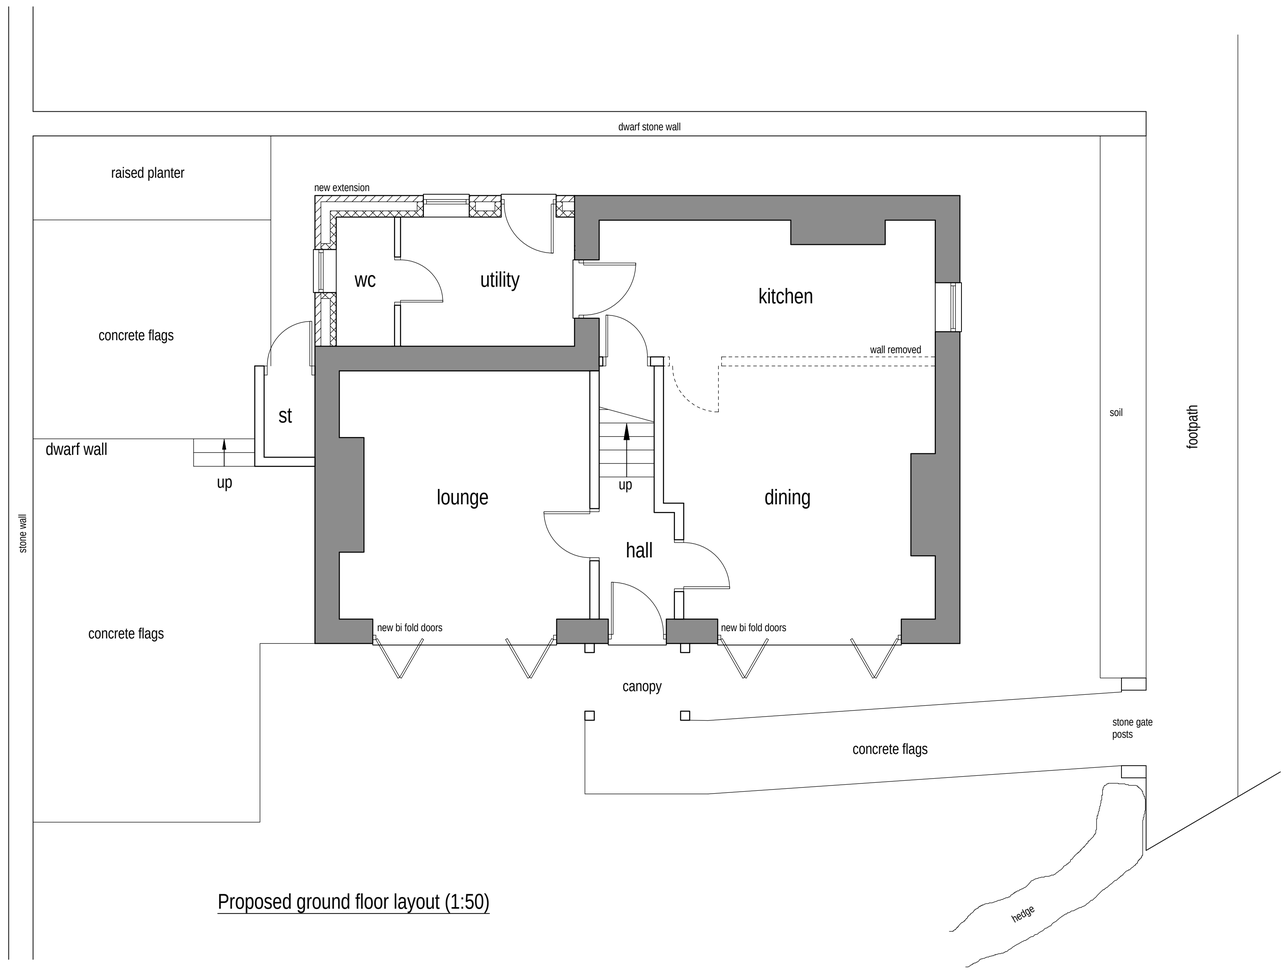

Proposed ground floor layout (1:50)

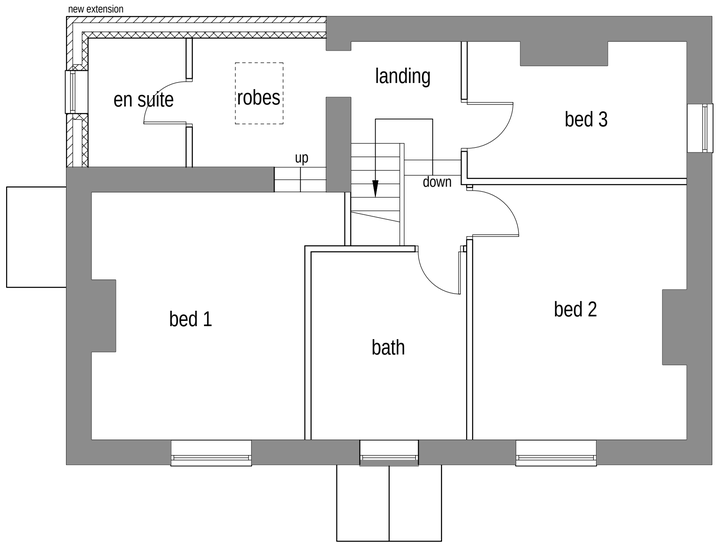

Proposed first floor layout (1:50)

Colne Valley Design
8 Meadow Lane
Slaithwaite
Huddersfield HD7 5EX

Tel: 01484 842097
Mobile: 07867 803312
E-mail: mitchell@sbhomes.co.uk

Proprietor: S.A. Mitchell (ACIOB)

Project
Proposed extension.

For
Miss A Fell.

Address
23 Union Street
Slaithwaite
HD7 5ED.

Title
Proposed layouts and elevations.

Job No.	Drawing number	Date
23 J 31.	02.	July 2023.