

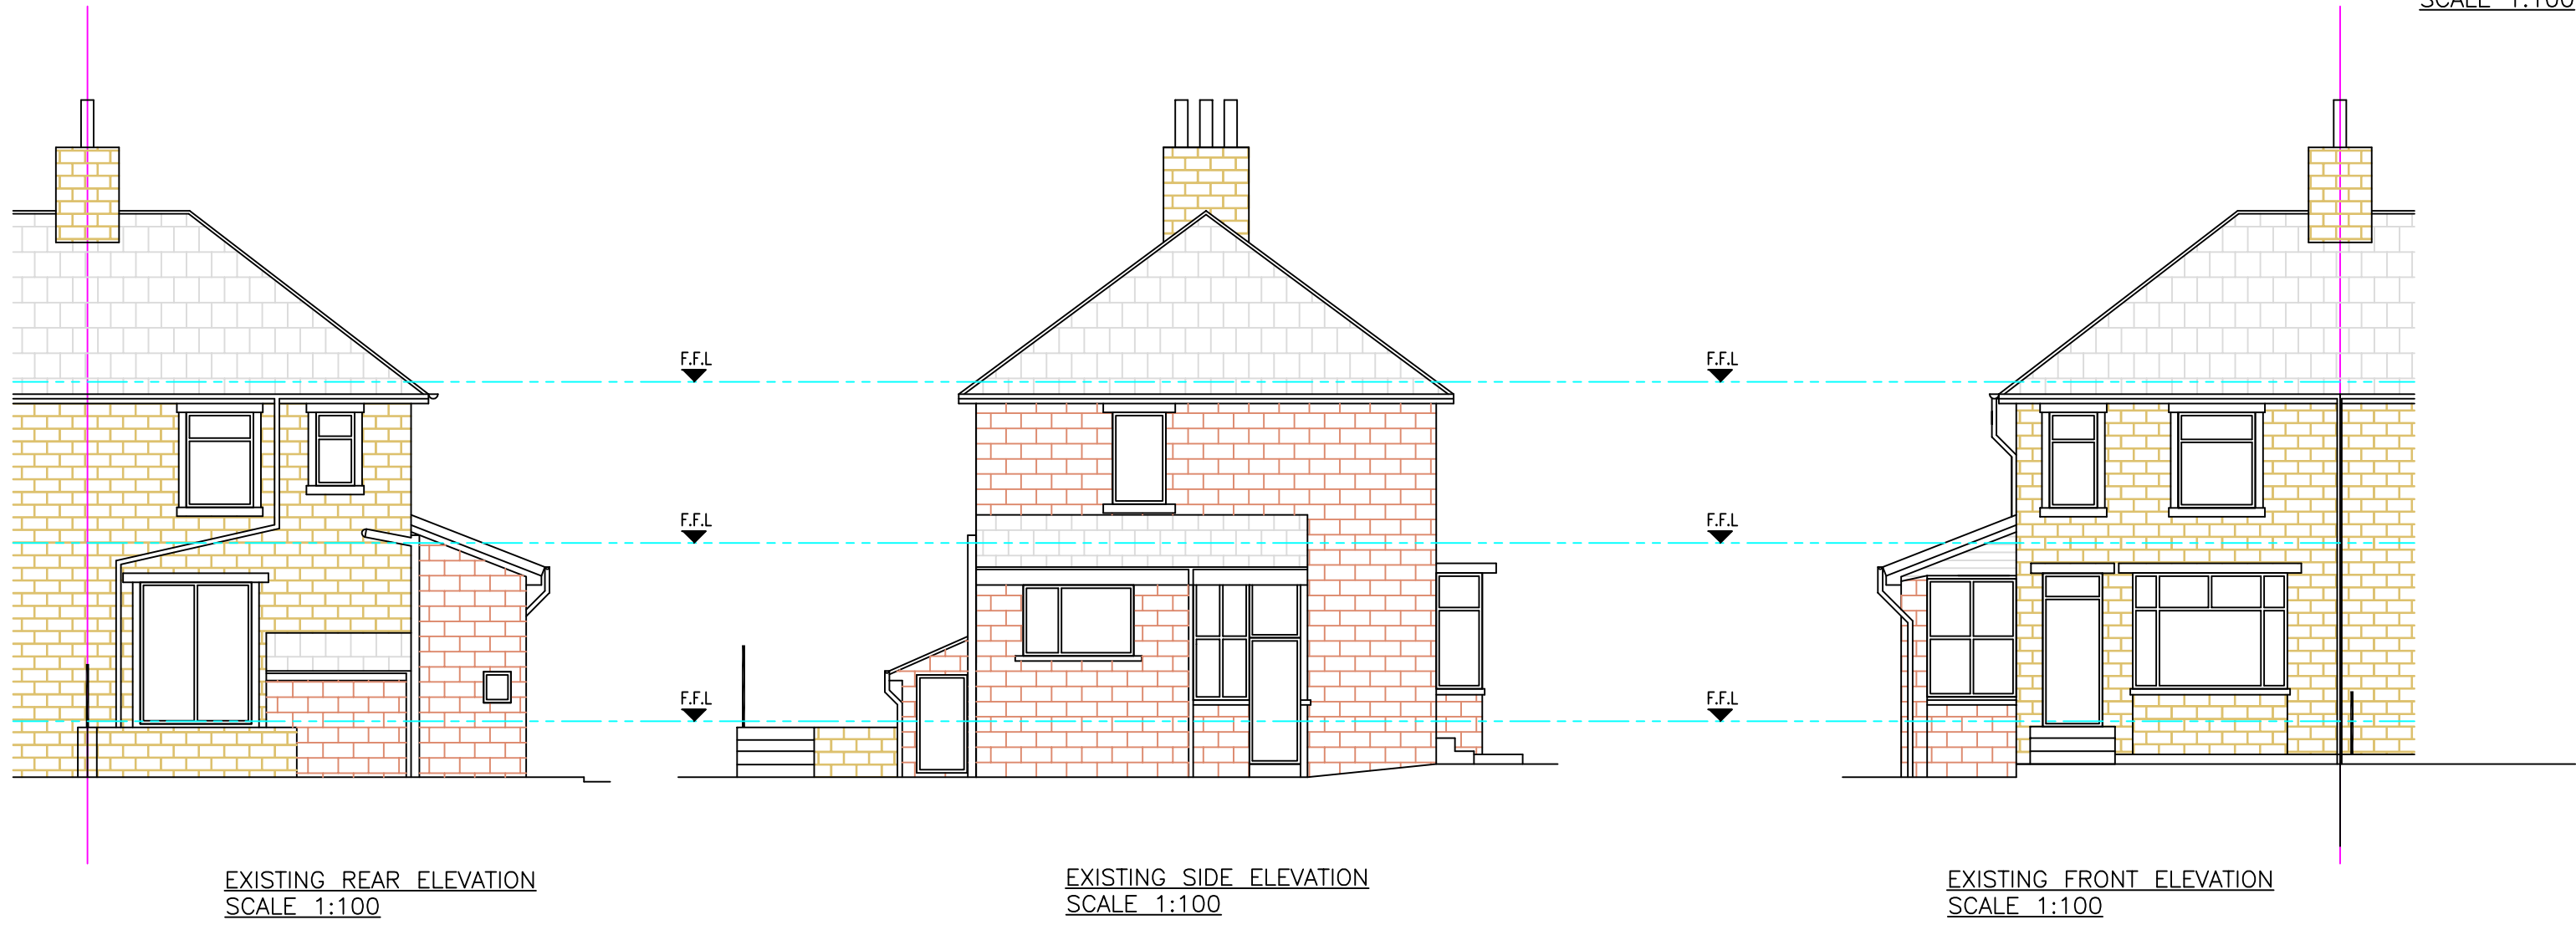
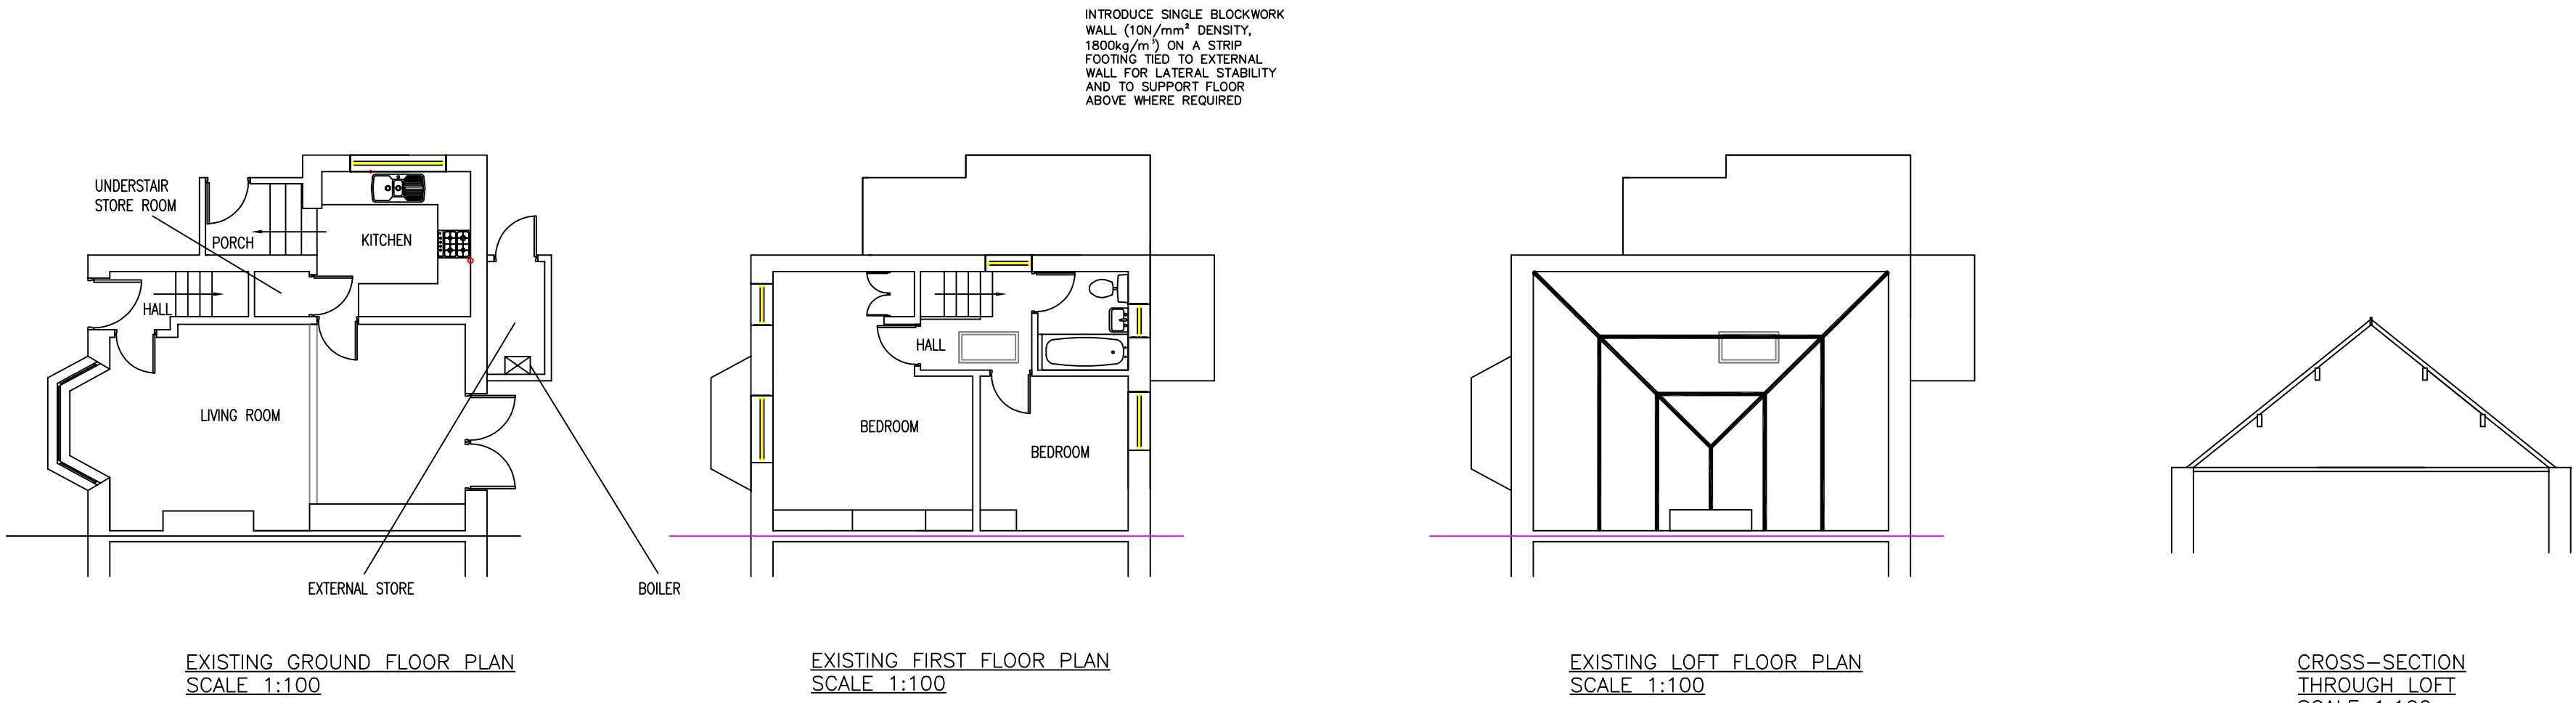


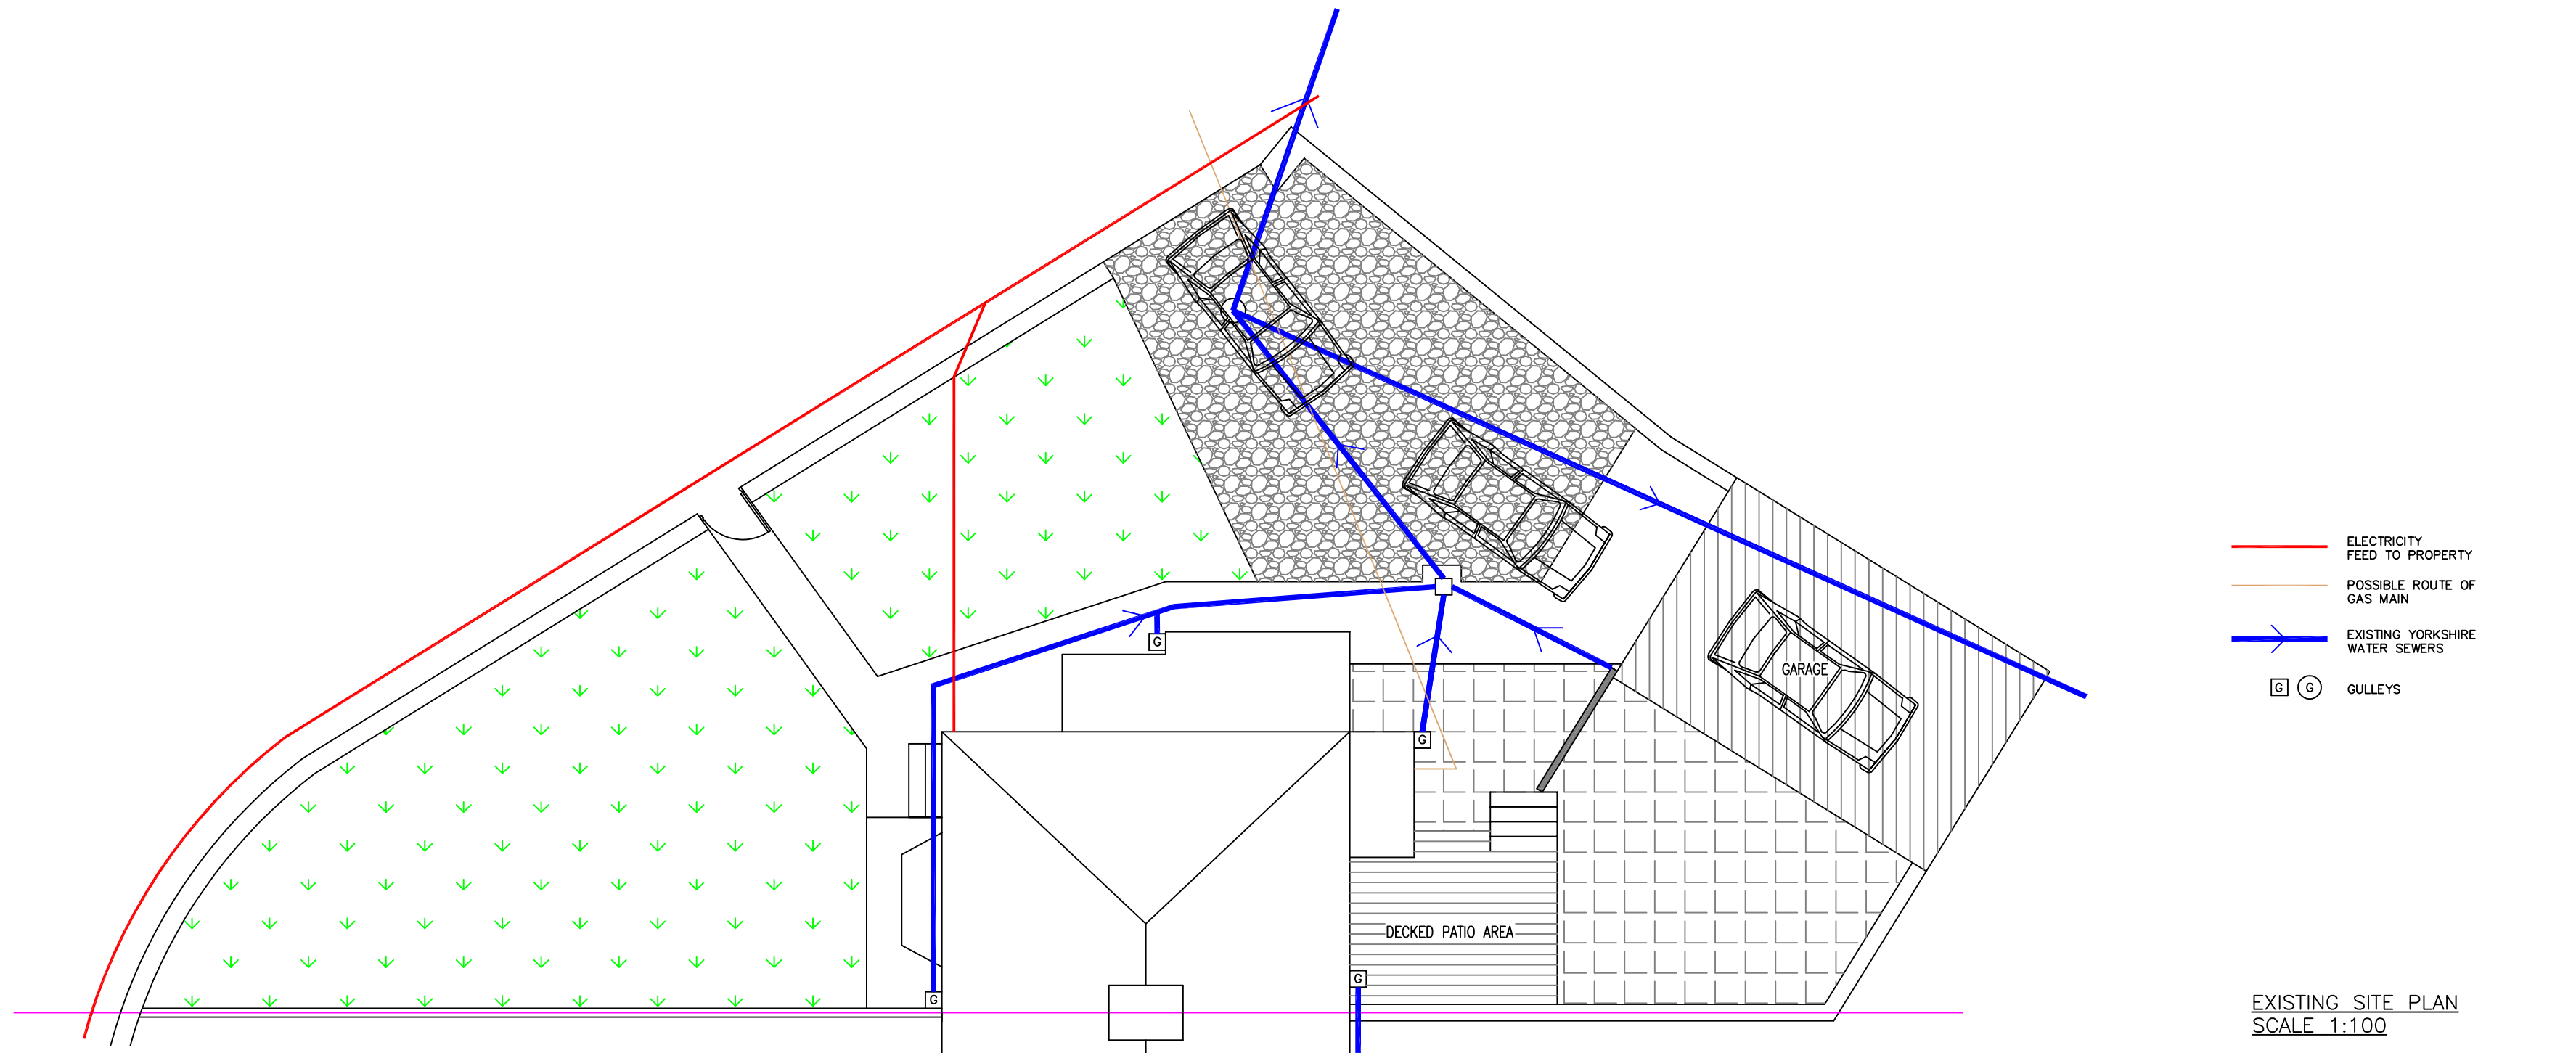

NOTE – THIS DRAWING IS FOR PLANNING PURPOSES ONLY – FURTHER DETAILED DRAWINGS WILL BE REQUIRED AS PART OF A BUILDING REGULATIONS APPLICATION.

NOTE – DO NOT SCALE OFF DRAWING. DIMENSIONS TO BE CONFIRMED ON SITE
ALL DIMENSIONS IN MM

NOTE – THIS DRAWING IS TO BE READ IN CONJUNCTION WITH DRAWING NO. S03 – WORK SPECIFICATION

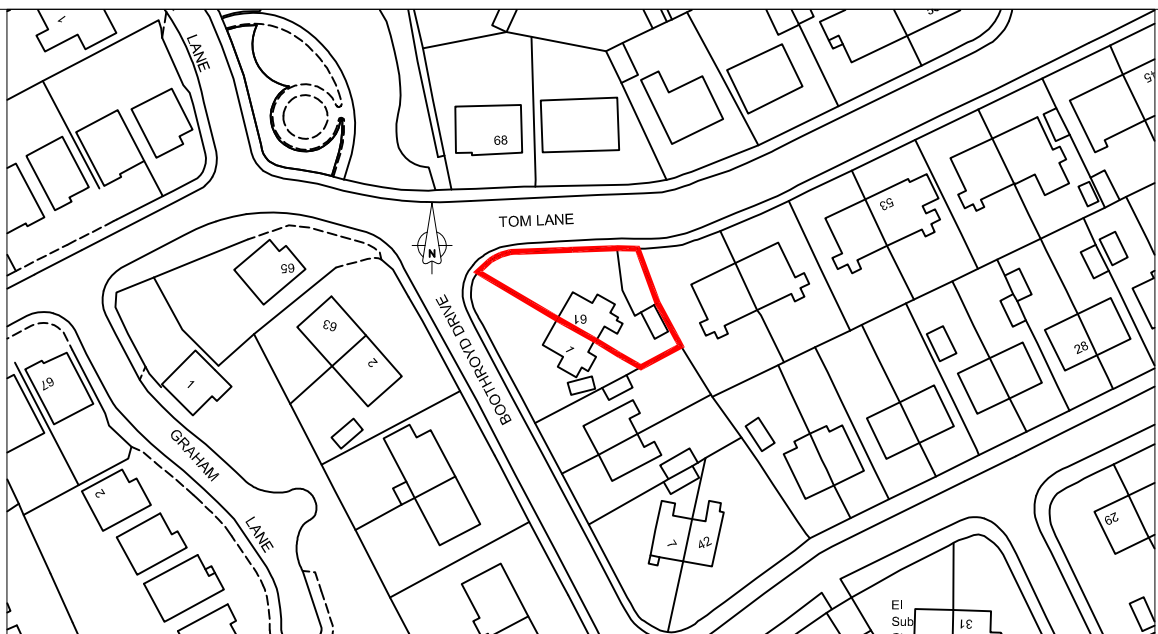

SITE LOCATION PLAN
SCALE 1:1250

Revisions	Date	July 2023	Planning Application for:
			Proposed Roof Alterations & Rear Dormer
			61 Tom Lane, Huddersfield
			Drawing Title:
			Existing Plans and Elevations
			Drawing No:
			S01
			Rev
			Scale: As shown
			Paper Size: A1