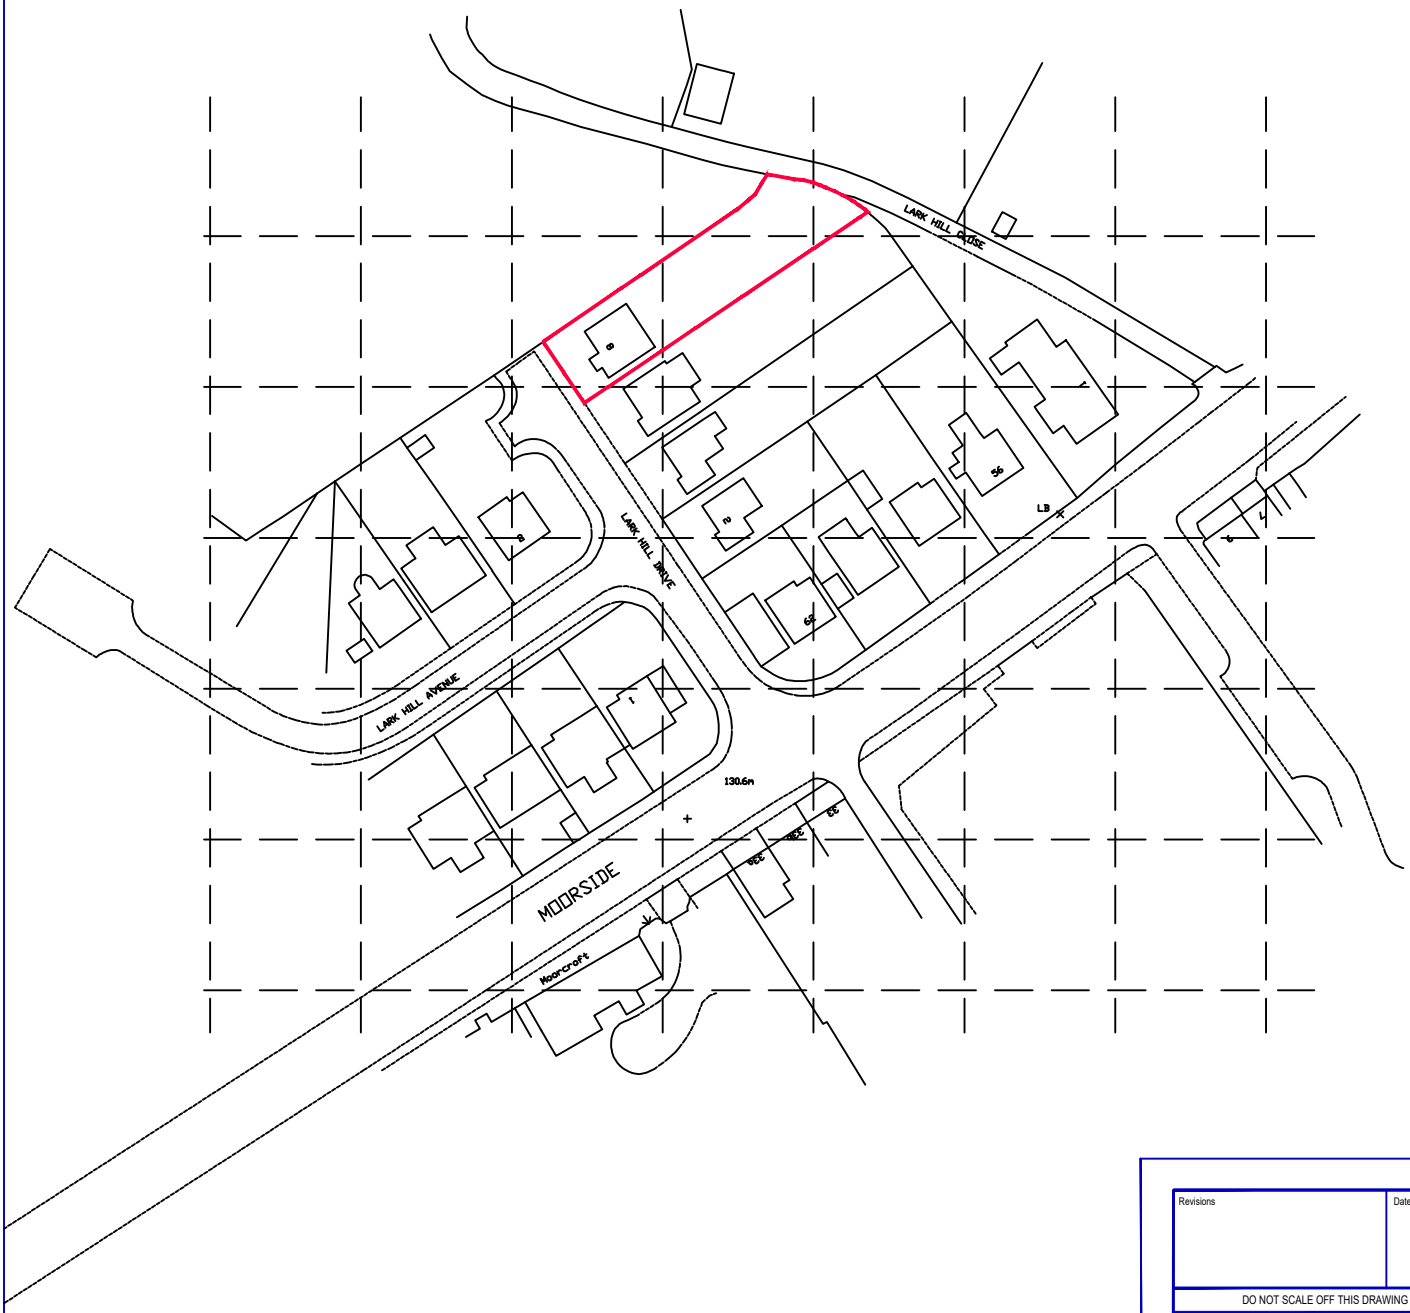

Revisions	Date	Technician

DO NOT SCALE OFF THIS DRAWING

Address

8 LARKHILL DRIVE
CLECKHEATON
BD19 6JS

BLOCKPLAN

Evans Architectural Services
Melissa Evans ACIAT
BSc (HONS) Architectural Technology
07989174907
melissaevans@evansarchitecturalservices.co.uk

SCALE	A4 @ 1:1250
DATE	JULY 2023
DRAWN BY	M.EVANS
DRAWING NO	1147 - BLOCKPLAN