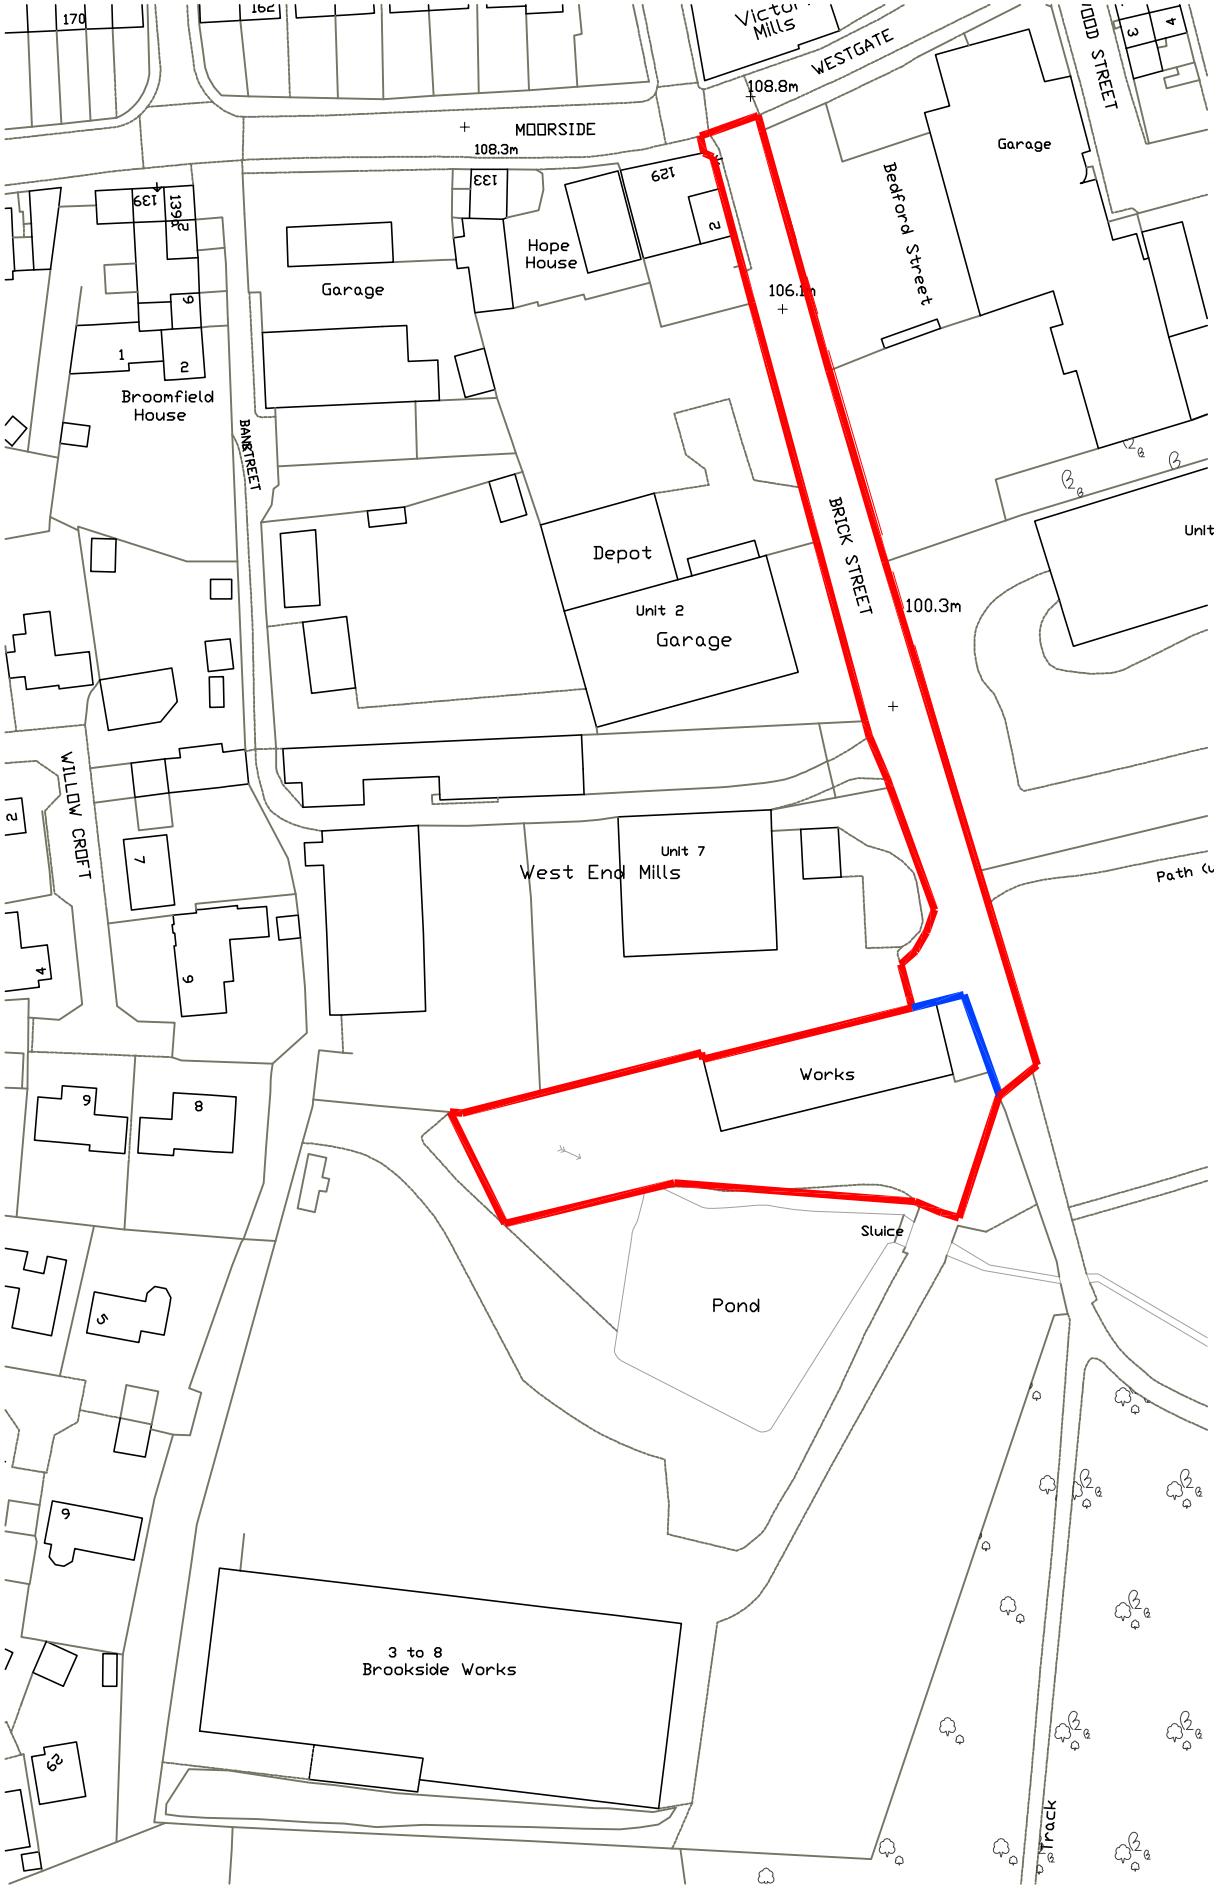


site area :
3793 m2 0.9 acres

client:	J26@M62 Ltd
project:	New Industrial Unit
location:	Brookside Works, Brick Street,Cleckheaton BD19 5LD
drawing title:	Location Plan
date:	18/05/23 drawn: jszn scale @ A4: 1:1250 job no: 20.161
drawing no:	101 revision: -

Note: Do not Scale from this drawing. All dimensions to be checked on site

nj-ARCHITECTS
10 Castle Yard, Ilkley, LS29 9DT
T: 01943 608311
E: info@nj-architects.co.uk
W: www.nj-architects.co.uk
RIBA Chartered Practice