



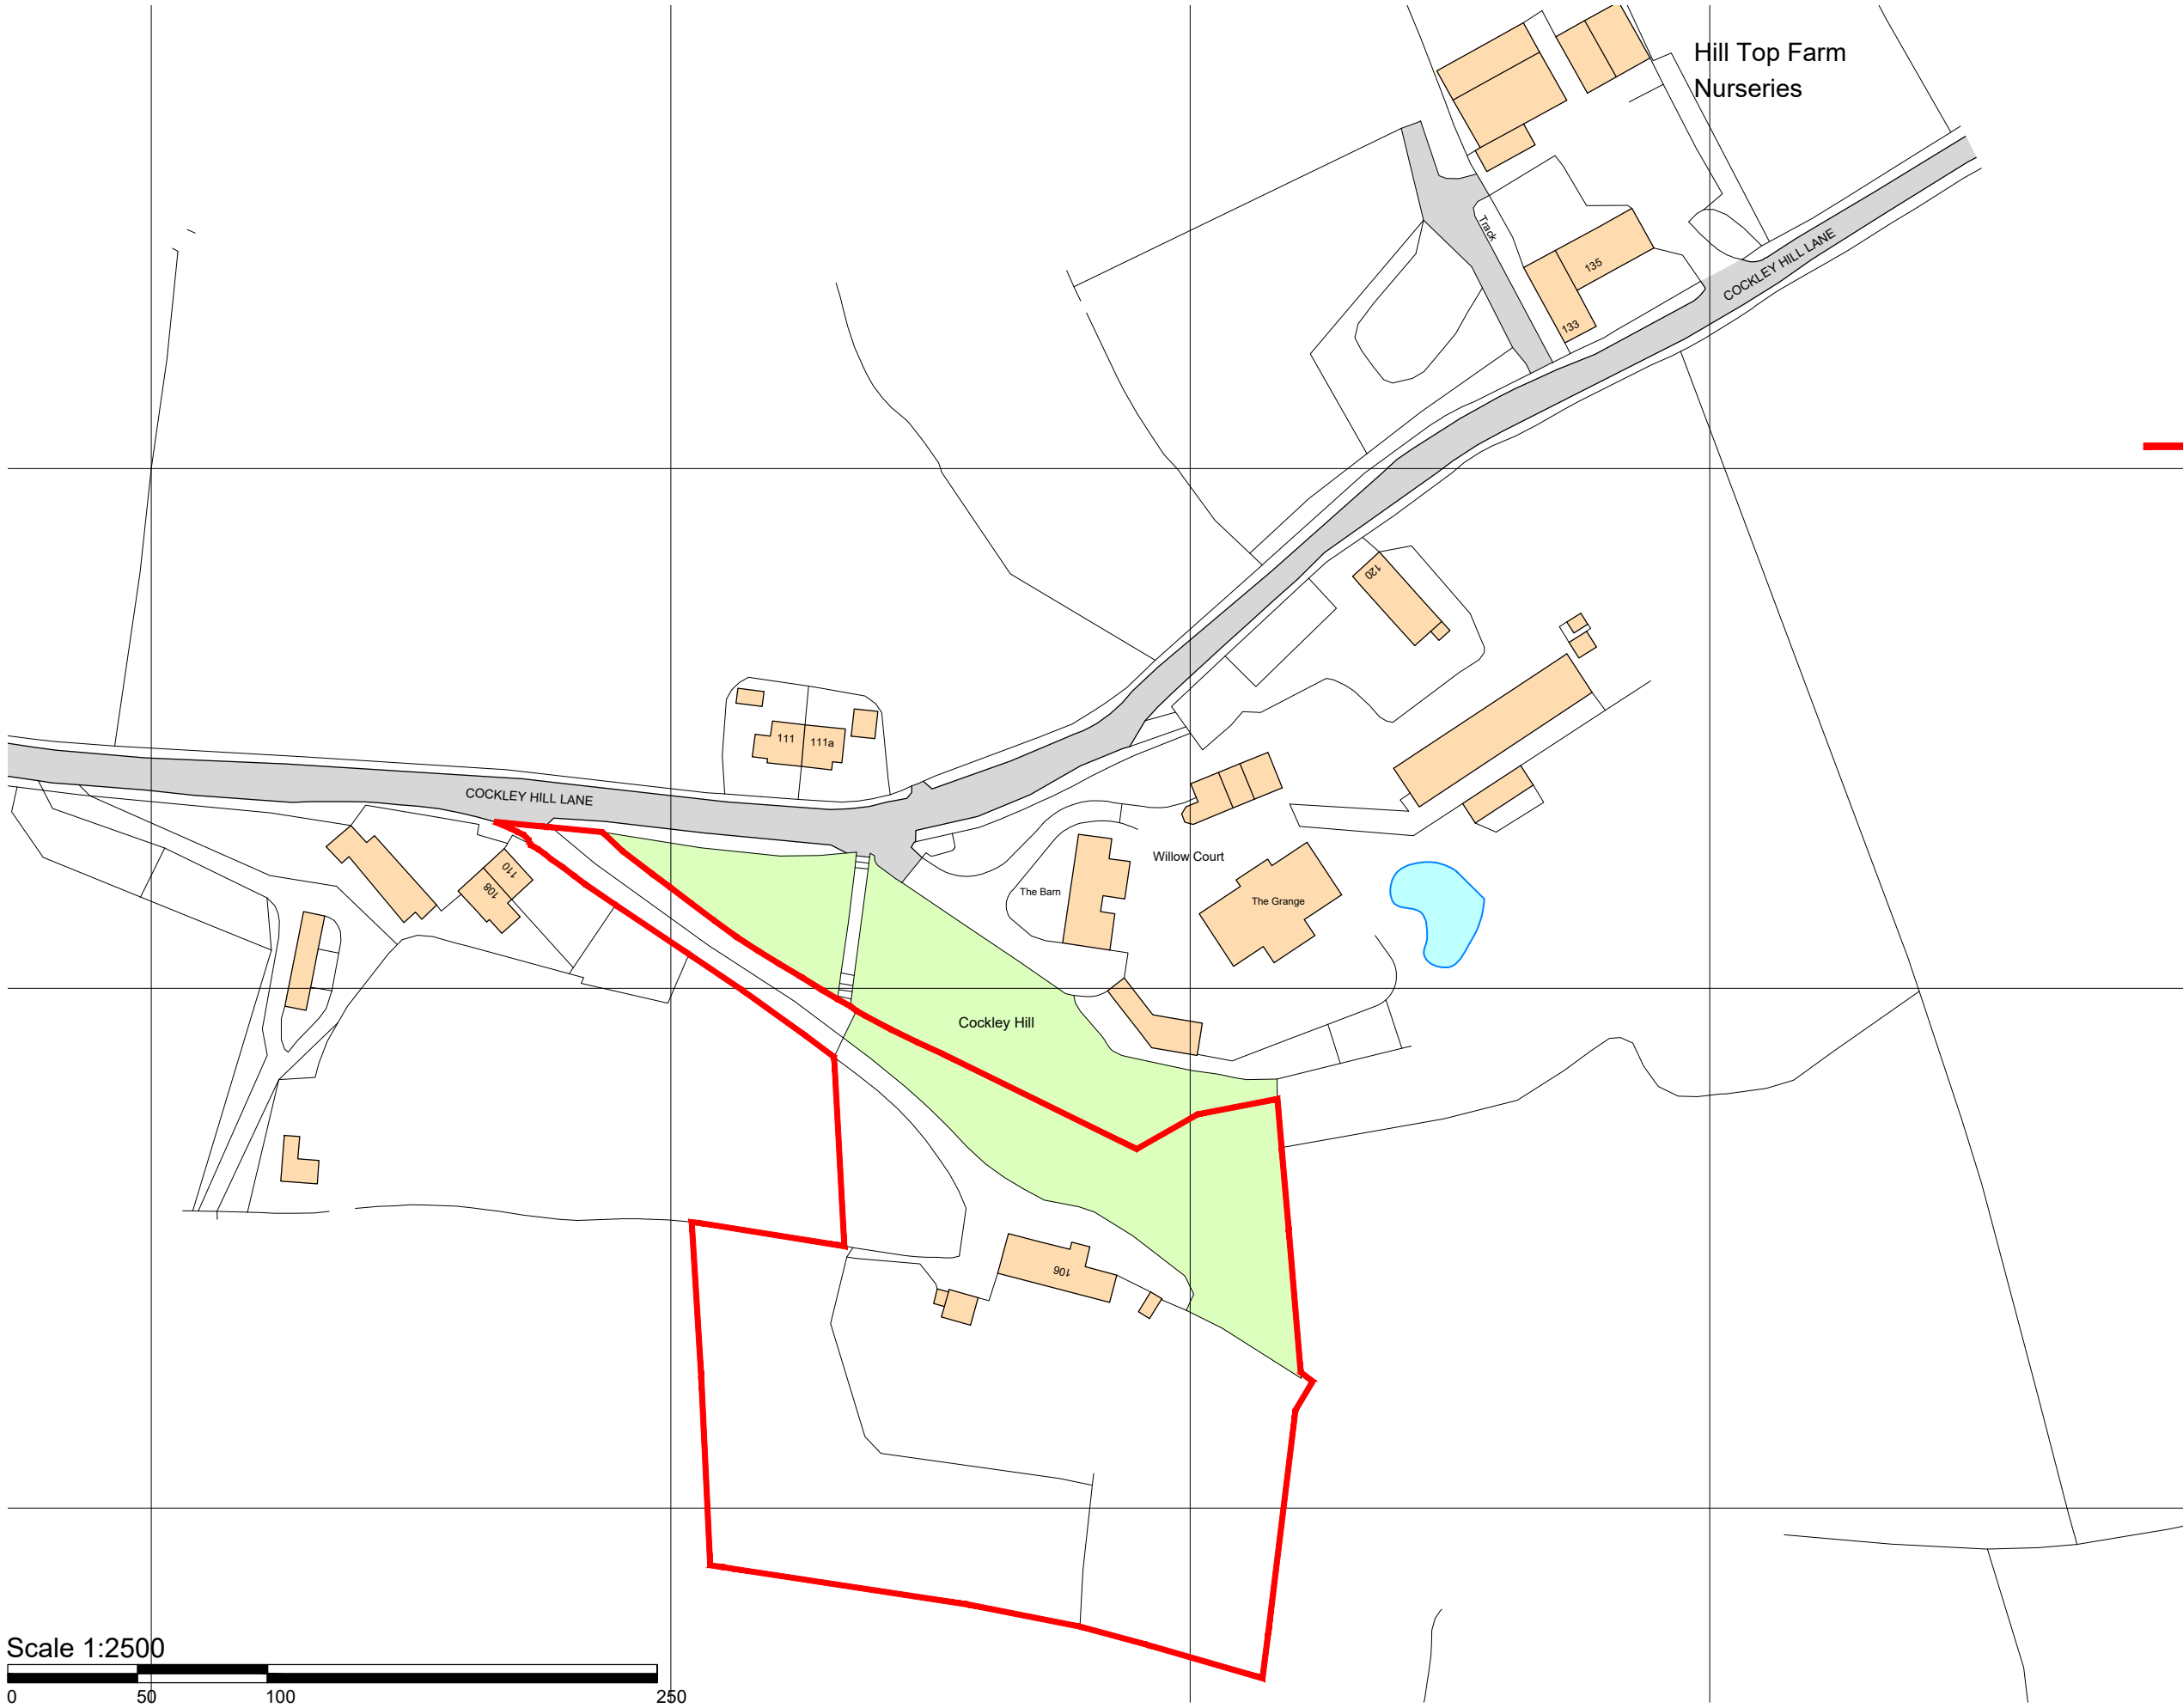

- NOTES
- All dimensions and levels are to be checked on site.
 - Any discrepancies are to be reported to the Shaw & Jagger Architects Ltd before any work commences.
 - This drawing shall not be scaled to ascertain any dimensions. Work to figured dimensions only.
 - This drawing shall not be reproduced without express written permission from Shaw & Jagger Architects Ltd.
 - Title overlay drawings and ownership boundaries are produced using all reasonable endeavors. Shaw & Jagger Architects Ltd cannot be responsible for the accuracy or scale discrepancy of base plans supplied to them.

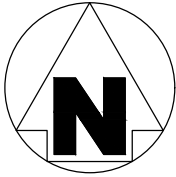

— SITE BOUNDARY

drawing stage **PLANNING**
drawing status **FOR APPROVAL**
client **MR T CROMPTON**

project **WHINNEY CLOSE FARM
COCKLEY HILL LANE
HUDDERSFIELD**

drawing title **SITE LOCATION PLAN**

date **JULY '23** drawn **MMG**
scale **1:2500 @ A3** checked **ST**

**SHAW &
JAGGER
ARCHITECTS**
1 Cardale Park
Harrogate
North Yorkshire
HG3 1RY
Tel: 01423 532950
info@shawandjagger.com
www.shawandjagger.com

Job No **489/02** DWG No **(02)** Rev **001** #