IF IN ANY DOUBT PLEASE ASK THE ARCHITECT FOR CLARIFICATION.

DO NOT SCALE FROM DRAWING. ALL DIMENSIONS TO BE CHECKED ON SITE

THE COPYRIGHT FOR THESE DRAWINGS REMAINS THE PROPERTY OF THE ARCHITECT, THEY MUST NOT BE REPRODUCED IN ANY WAY WITHOUT THE ARCHITECTS PRIOR WRITTEN CONSENT.

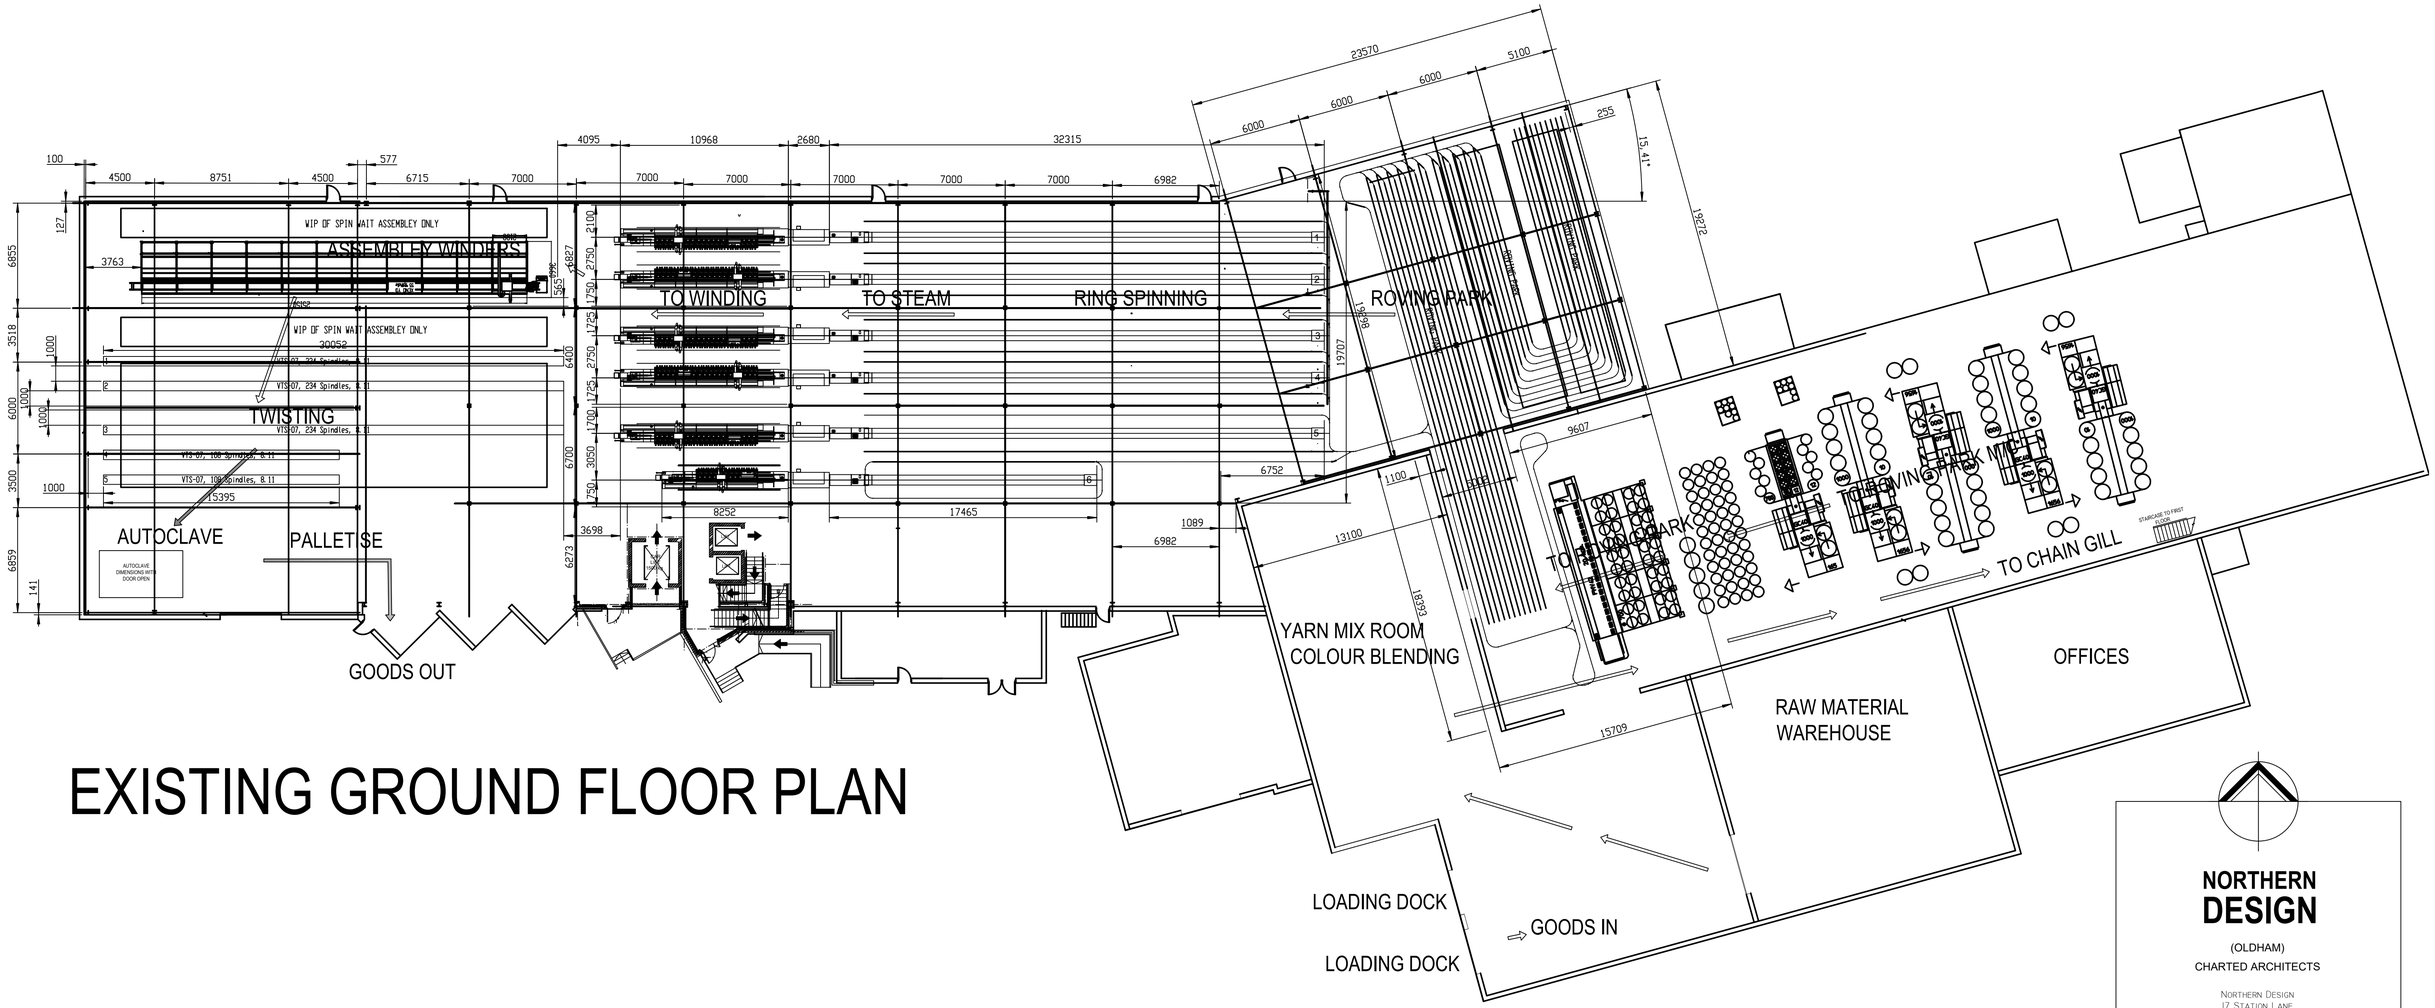

EXISTING GROUND FLOOR PLAN

NORTHERN
DESIGN

(OLDHAM)
CHARTED ARCHITECTS

NORTHERN DESIGN
17 STATION LANE
GROTTON
OLDHAM
OL4 5QY

TELEPHONE : 07753 859616

CLIENT
WOOLTEX UK LTD

PROJECT
PROPOSED EXTENSIONS
NEW HEY ROAD
HUDDERSFIELD

DRAWING TITLE
EXISTING GROUND FLOOR PLAN

Rev.	Notes	Date	Drawn

SCALE			
1:200 AT A1		06.23	AD

PROJECT No.	DRAWING No.	Rev.
1869	01	