

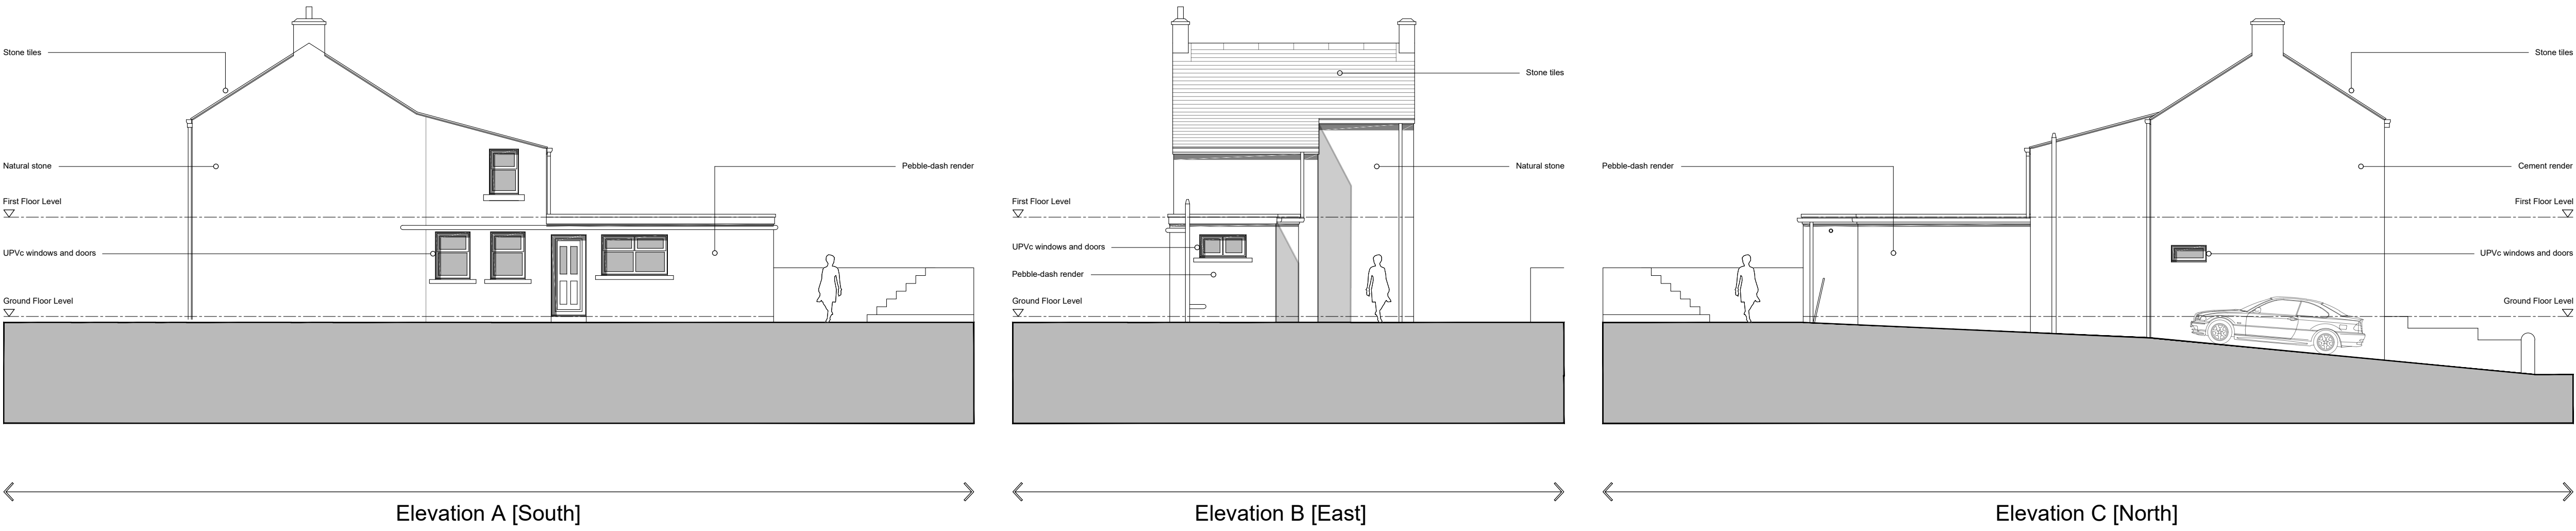
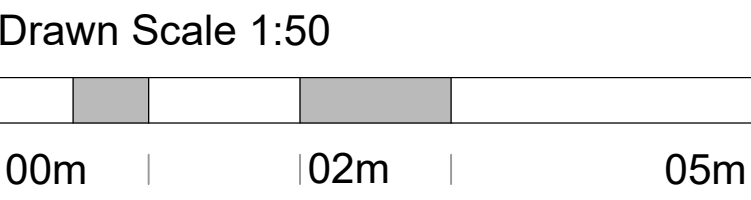


*For the purposes of Planning Consent the following applies to any copy of this drawing made by the Local Authority:

This copy has been made by and with the authority of the person required to make the plan and drawing open to public inspection pursuant to Section 47 of the Copyright, Designs and Patents Act 1988. Unless that Act provides a relevant exception to copyright, the copy must not be copied without the prior permission of the copyright owner. If any copy is made under the authority only the whole drawing including the copyright holder's name and this notice, is to be copied.*

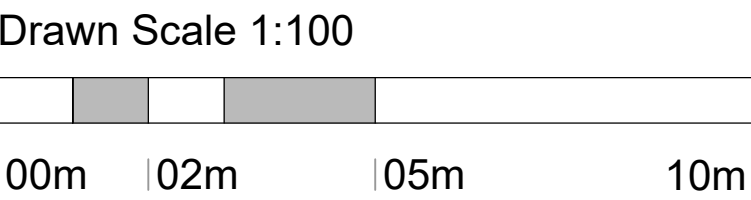

Existing Elevations 1:100 @ A1

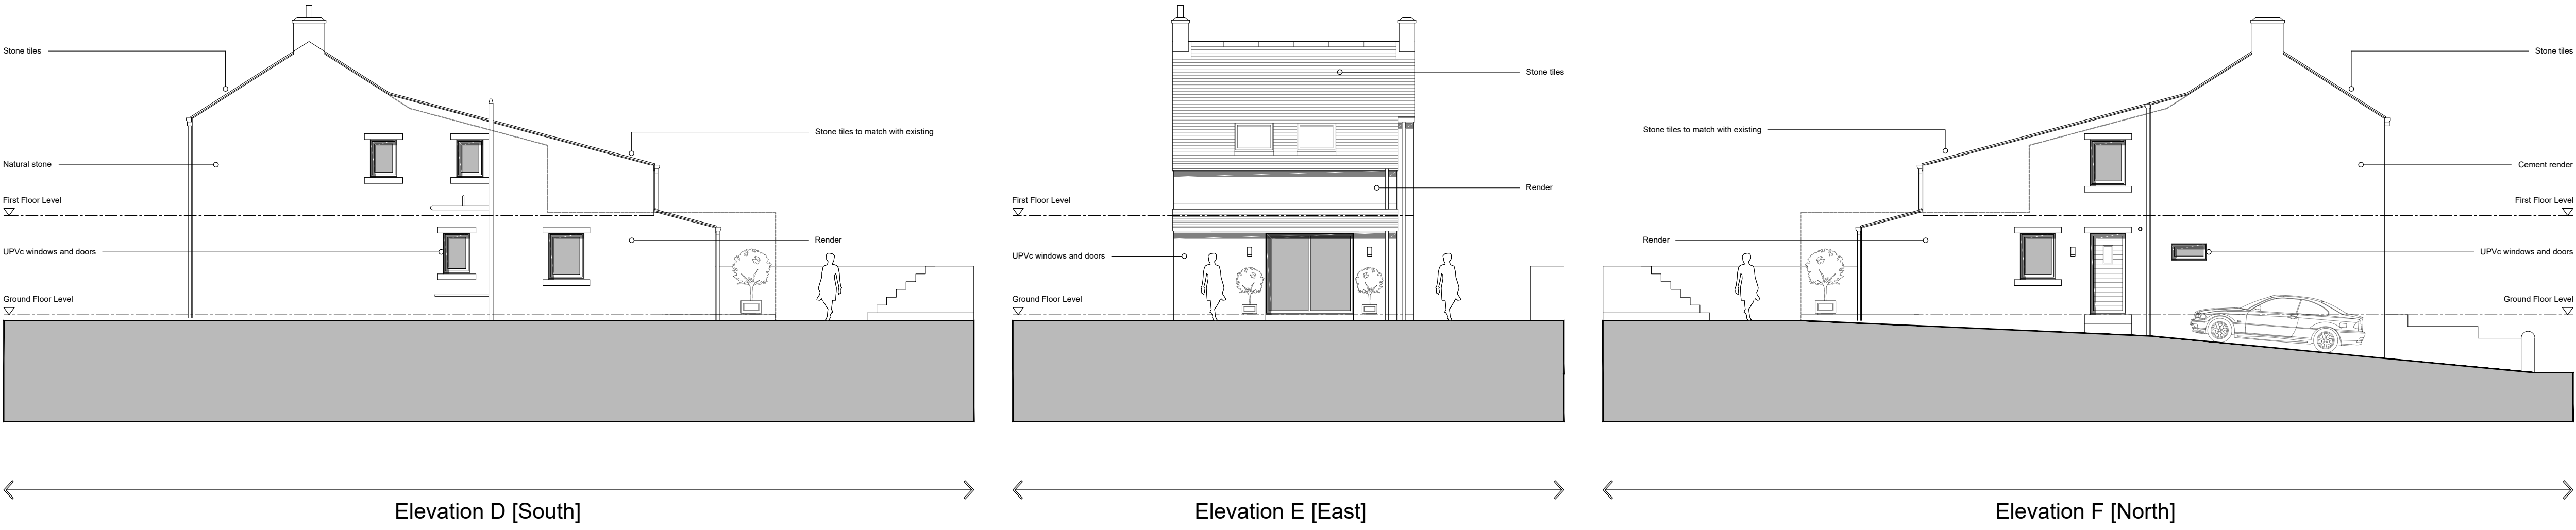

Proposed Elevations 1:100 @ A1

Issue Purpose: PLANNING APPLICATION	
AHJ architects	
The Courtyard 12a Commercial Road Skelmanthorpe Huddersfield HD8 9AA www.ahjarchitects.co.uk	t 07968944840 e info@ahjarchitects.co.uk
AHJ architects	
Client Mr & Mrs Hudson	
Project 2395 : 109 Lane Head Road : Domestic Extension	
Title Existing and Proposed Elevations	
Issued From	
Date June 2023	
Scale 1:100 @ A1	
Drawn BH Auth BH	
Revision	
Drawing Number	
2395 – D – 20 – 005	
Do not scale from this drawing. Work to figured dimensions, and any discrepancy will be reported to the Architect. Refer to larger scale drawings where available.	