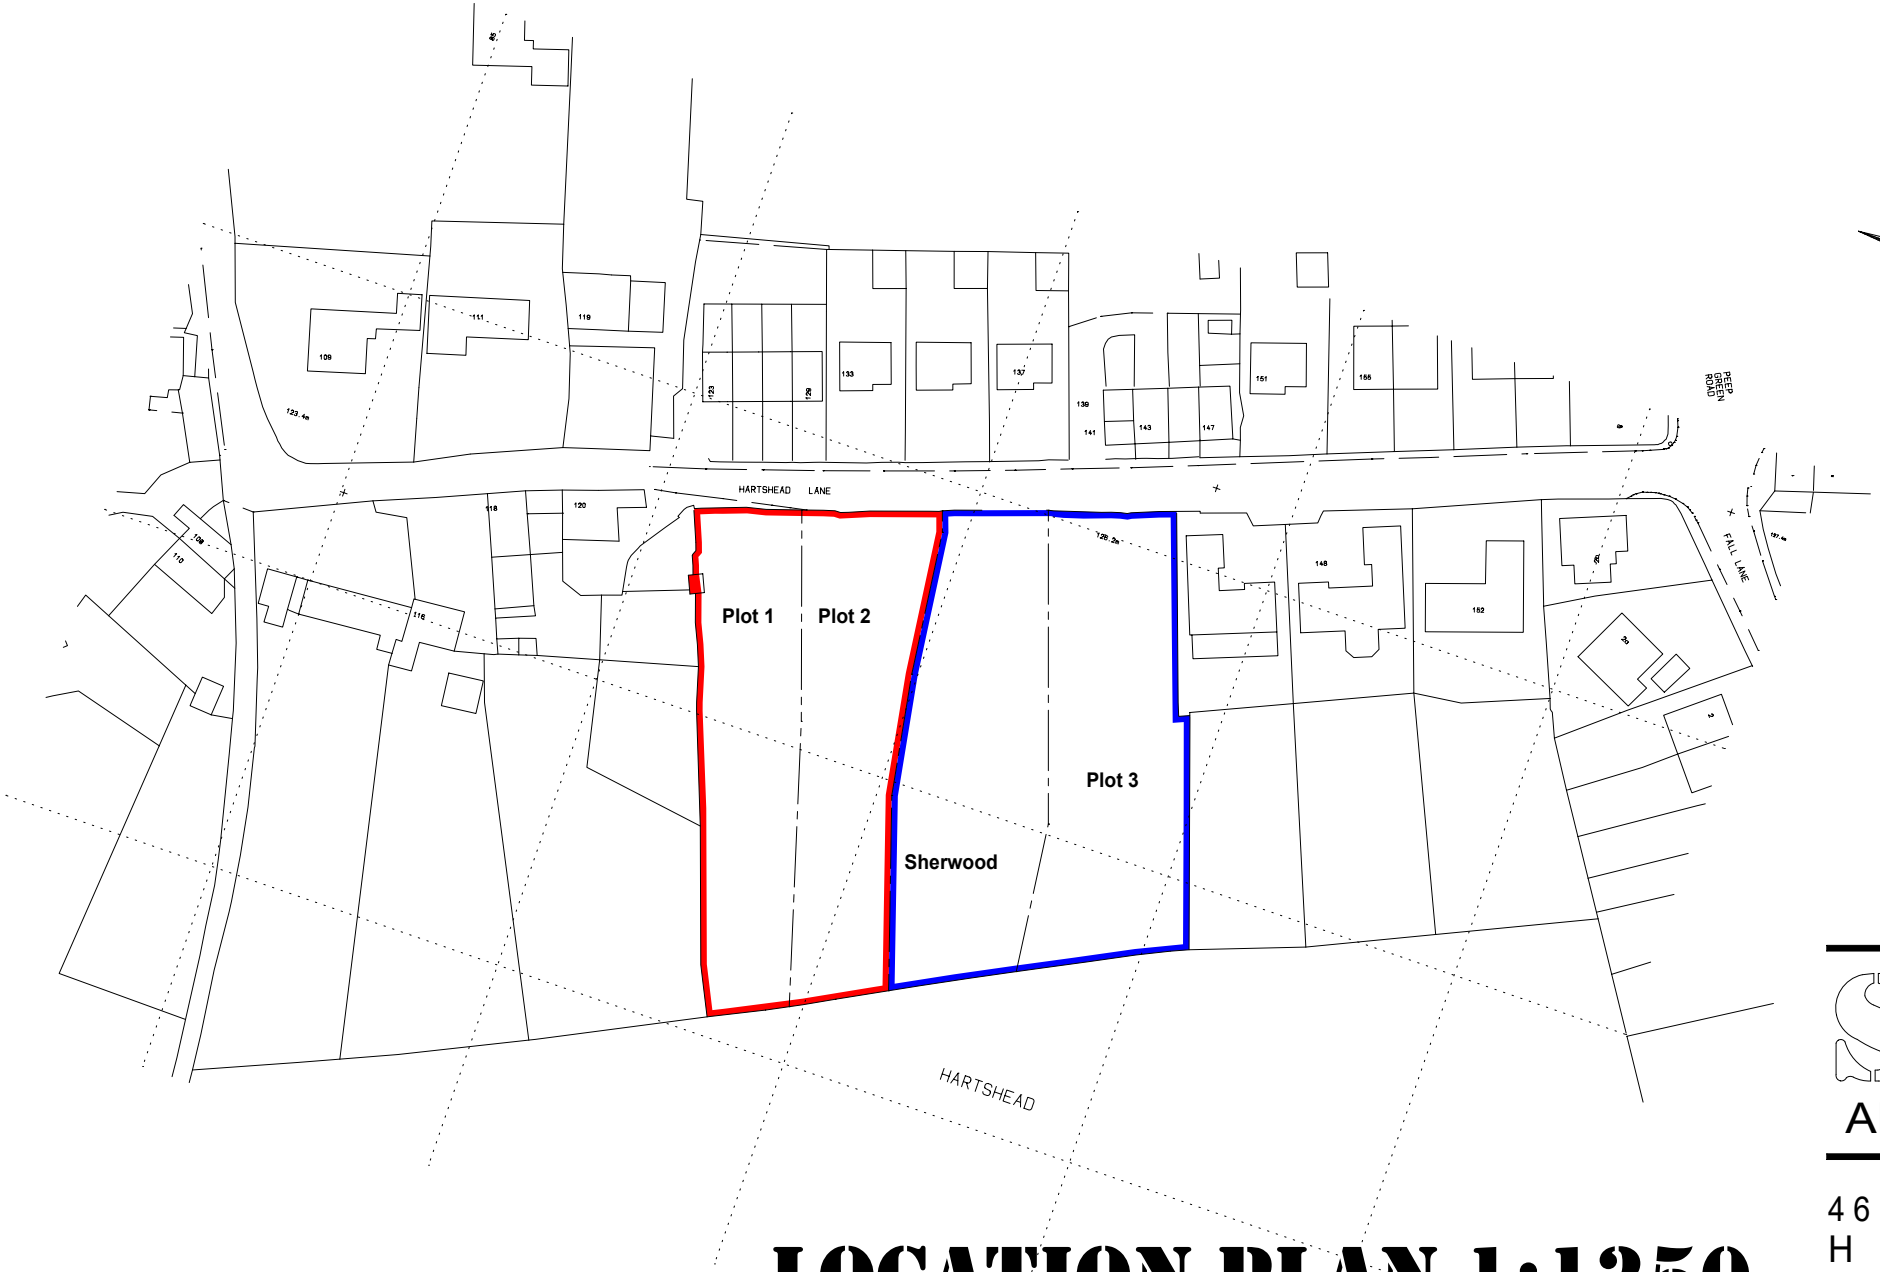

LOCATION PLAN 1:1250

Crown Copyright. All rights reserved. Licence Number AR 100022432

ON A4

SBP
ARCHITECT

46 Jenkin Road
Horbury
Wakefield
West Yorkshire
WF4 6DT
TEL: (01924) 277356
designs@sbp-architects.co.uk