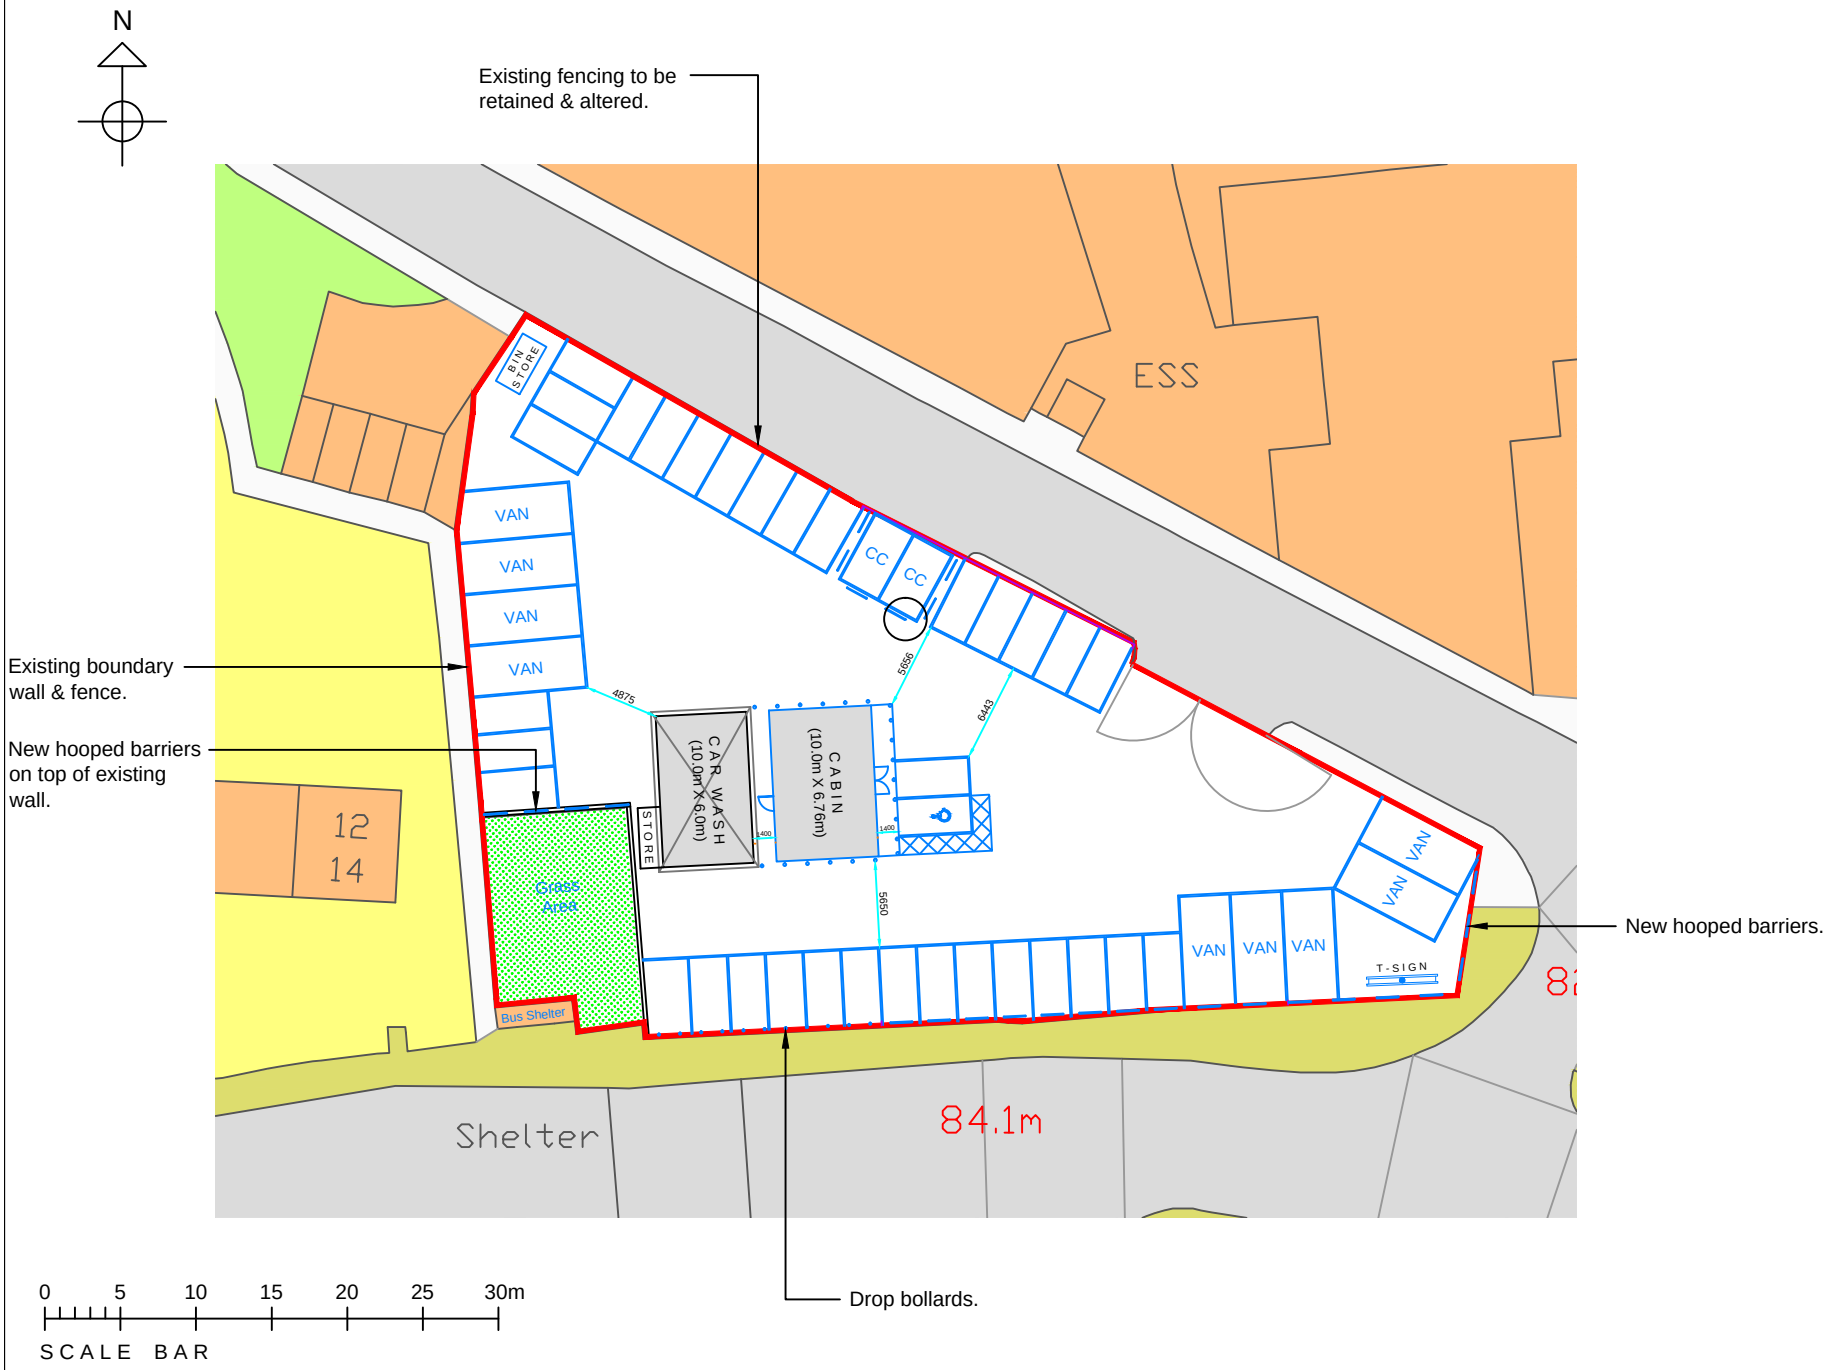

Notes

Where dimensions are not given, drawings must not be scaled and the matter referred to Inform Surveying.

In the event of any dimensional conflict between Inform Surveying Drawings, the matter must be referred to Inform Surveying for clarification.

The Contractor must also refer to any separate Inform Surveying Specification to be read in conjunction with this drawing.

inform

Client
Enterprise Rent-A-Car

Project
Enterprise Huddersfield

Title
Proposed Block Plan

Job No.
IS RS141

Drawing
101

Revision

Scale
A4@1:500

Date
July 2023

Drawn
RS

Checked
ST