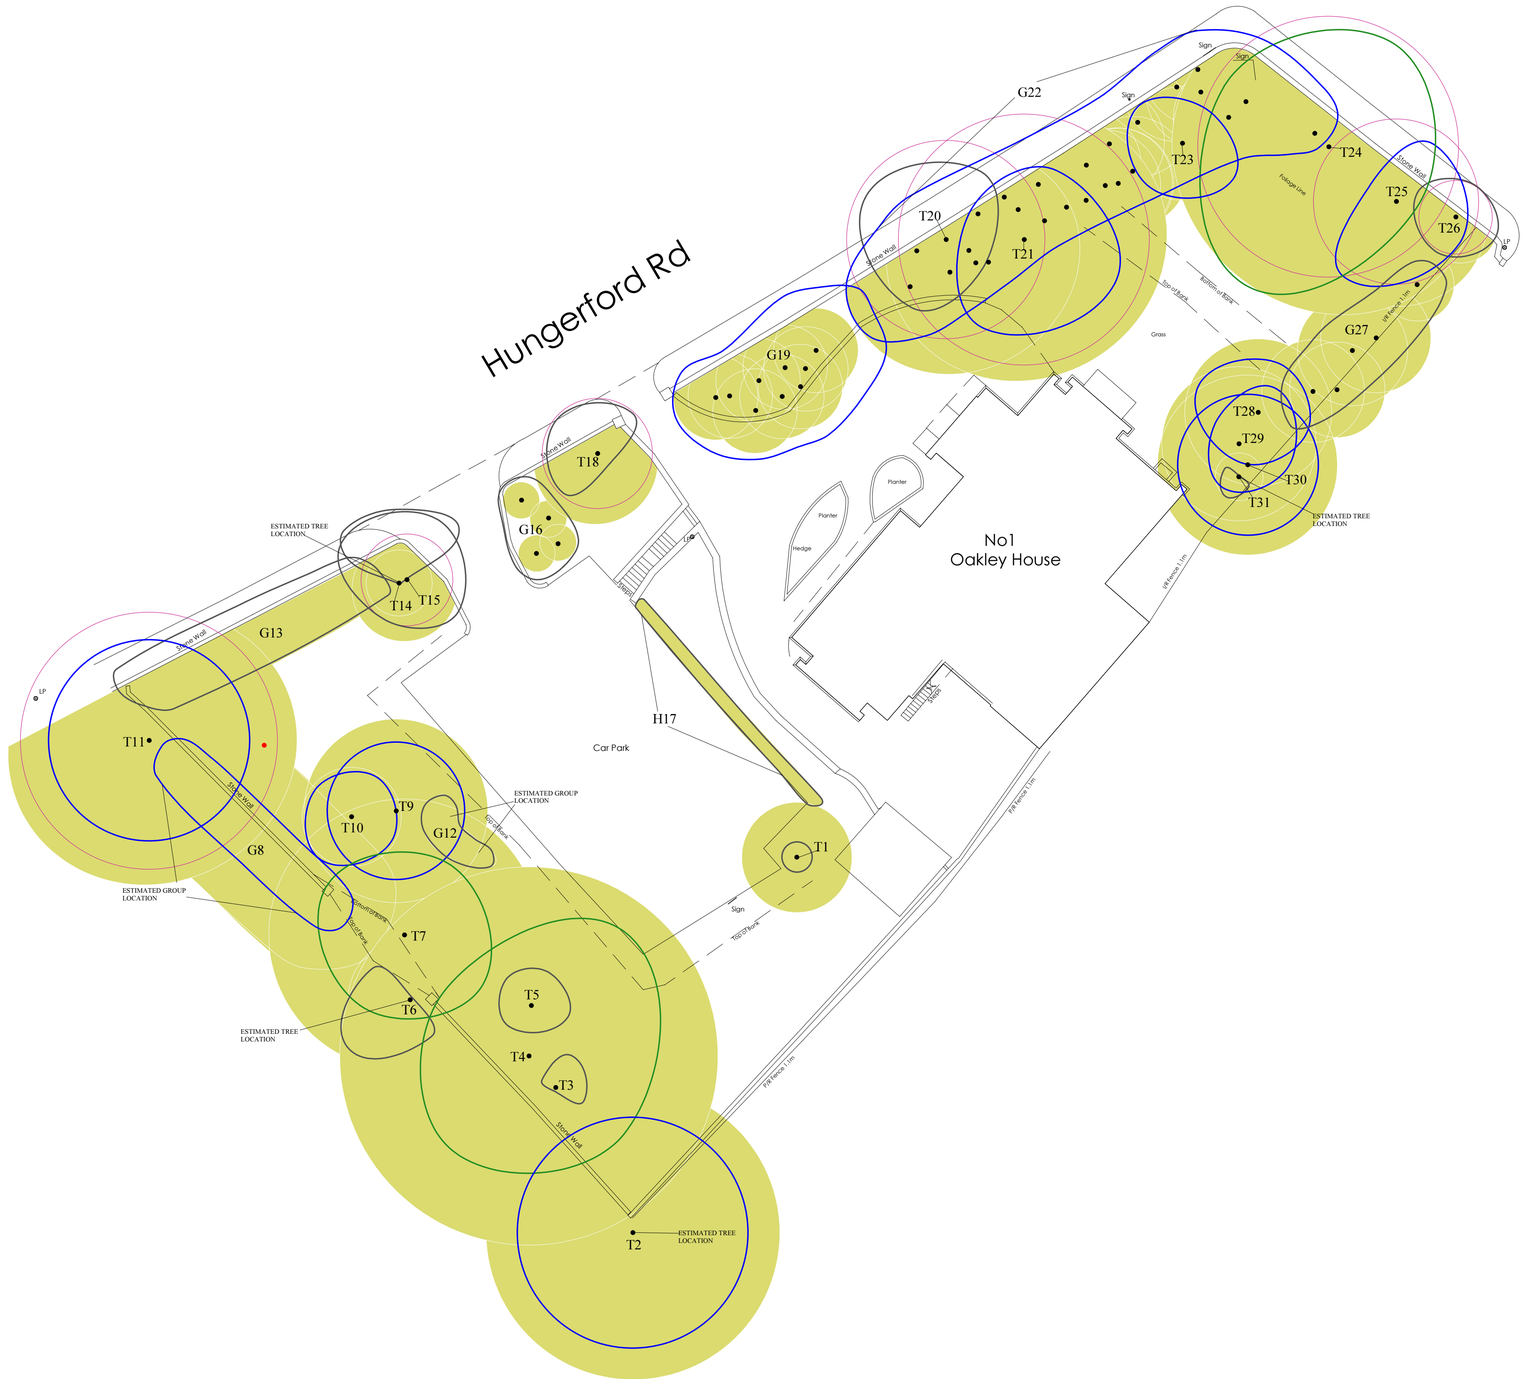
N
W
E
S
Hungerford Rd
No1
Oakley House
Car Park
G22
T23
T24
T25
T26
T20
T21
G19
G27
T28
T29
T30
T31
T18
G16
G13
T14
T15
T11
G8
T10
T9
G12
T7
T6
T5
T4
T3
T2
T1
H17
ESTIMATED TREE LOCATION
ESTIMATED GROUP LOCATION
Sign
Stone Wall
Hedge
Planter
Grass
Footpath
Tarmac
Kerbstone
Fence 1.1m
Fence 1.1m
Fence 1.1m