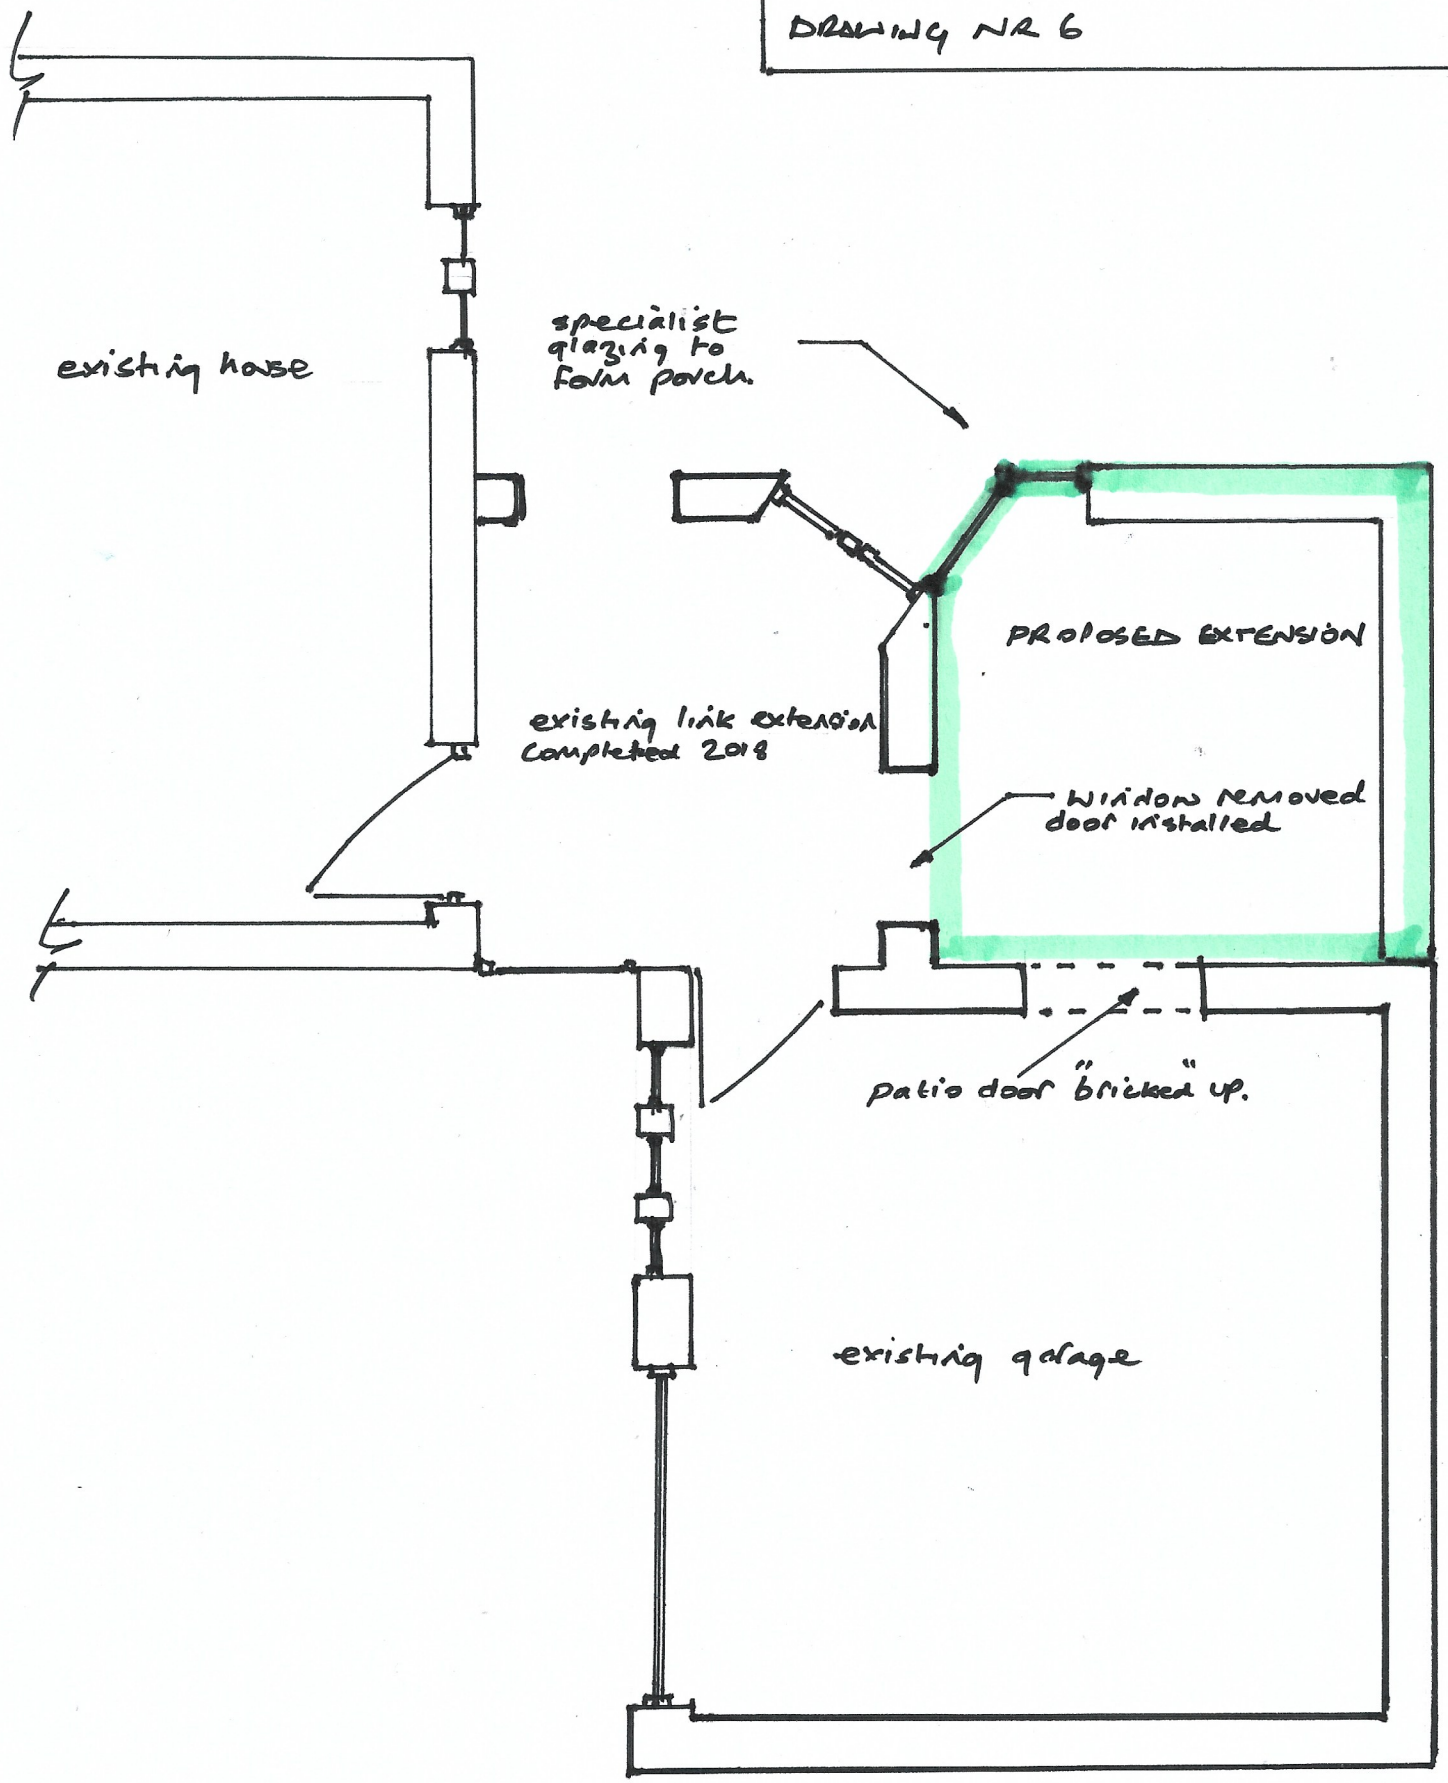80 RIDINGS FIELDS BROCKHOLES
HOLMFIRTH HD9 7BQ
M.L. TAYLOR
EXTENSION OF LINK EXTENSION
PROPOSED LAYOUT SCALE 1:50
DRAWING NR 6