INDICATIVE

Front Elevation
Scale 1:100

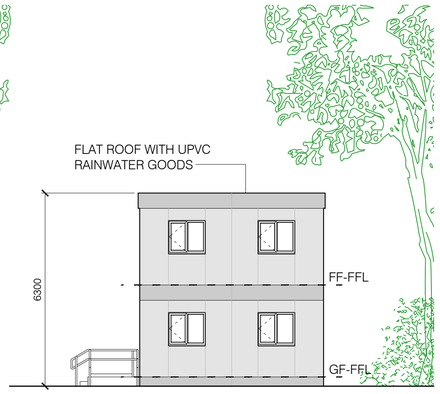

Side Elevation
Scale 1:100

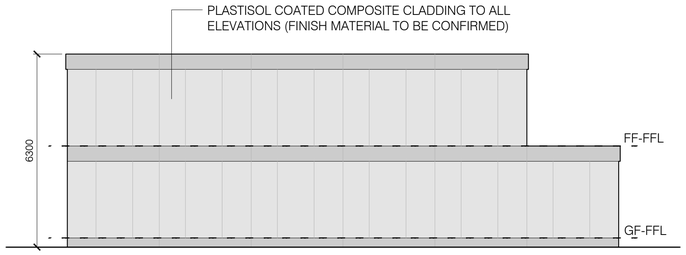

Rear Elevation
Scale 1:100

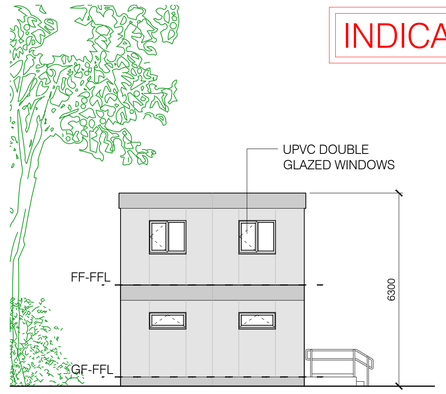

Side Elevation
Scale 1:100

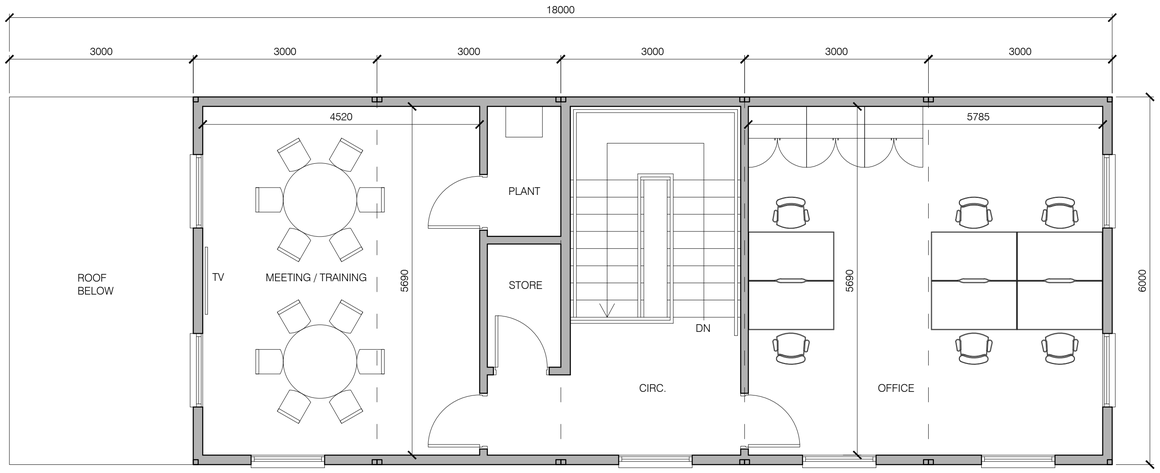

Indicative First Floor Modular Welfare Provision
Scale 1:50

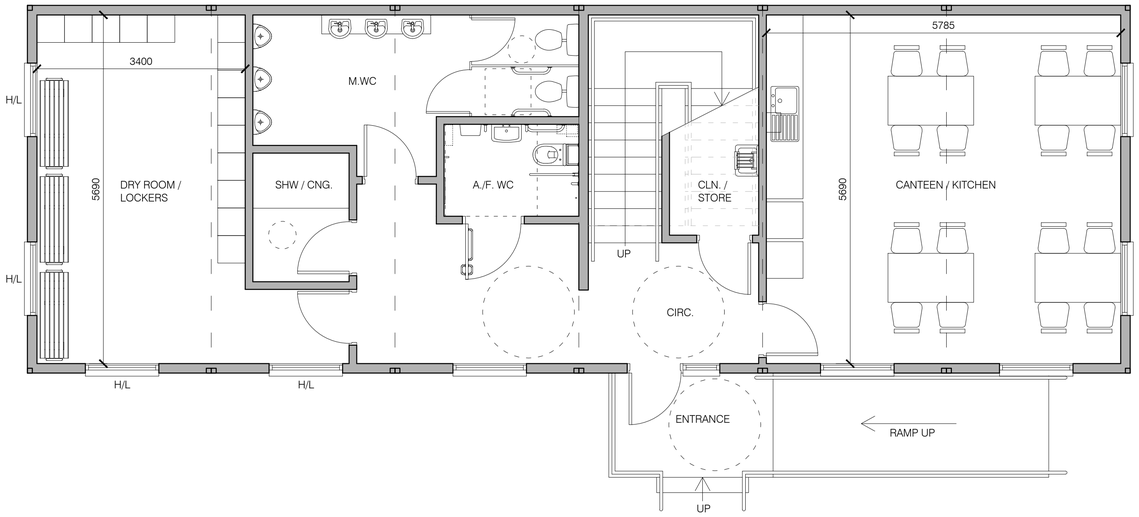

Indicative Ground Floor Modular Welfare Provision
Scale 1:50

Proposed Site Plan
Scale 1:200

ALL PROPOSALS SUBJECT TO STRUCTURAL ENGINEERS GUIDANCE

ALL PROPOSALS SUBJECT TO BUILDING CONTROL APPROVAL

ALL DIMENSIONS TO BE CHECKED ON SITE PRIOR TO ANY CONSTRUCTION WORKS

Kirklees COUNCIL
Economy & Skills
Civic Centre III
Market Street
Huddersfield
HD1 2EY
T: 01484 221000
E: prp@kirklees.gov.uk
www.kirklees.gov.uk

Client

Kirklees Council

Project

Greenhead Park Depot

Drawing Title

Proposed Plans & Elevations

Drawn: LF Jul'23		Checked	
Project Number: CLA550098		Issue Status: PLANNING	
Drawing Number: P2	Revision	Scale: as shown	A1

Cad Ref g:\timemaster\ftofiles\cla550098\existing & proposed floor plans 11 08 2023

This drawing is to be read in conjunction with all other drawings and contract documents issued. All dimensions must be checked and verified on site before commencing any works.
This drawing is copyright and remains the property of Kirklees Council.