



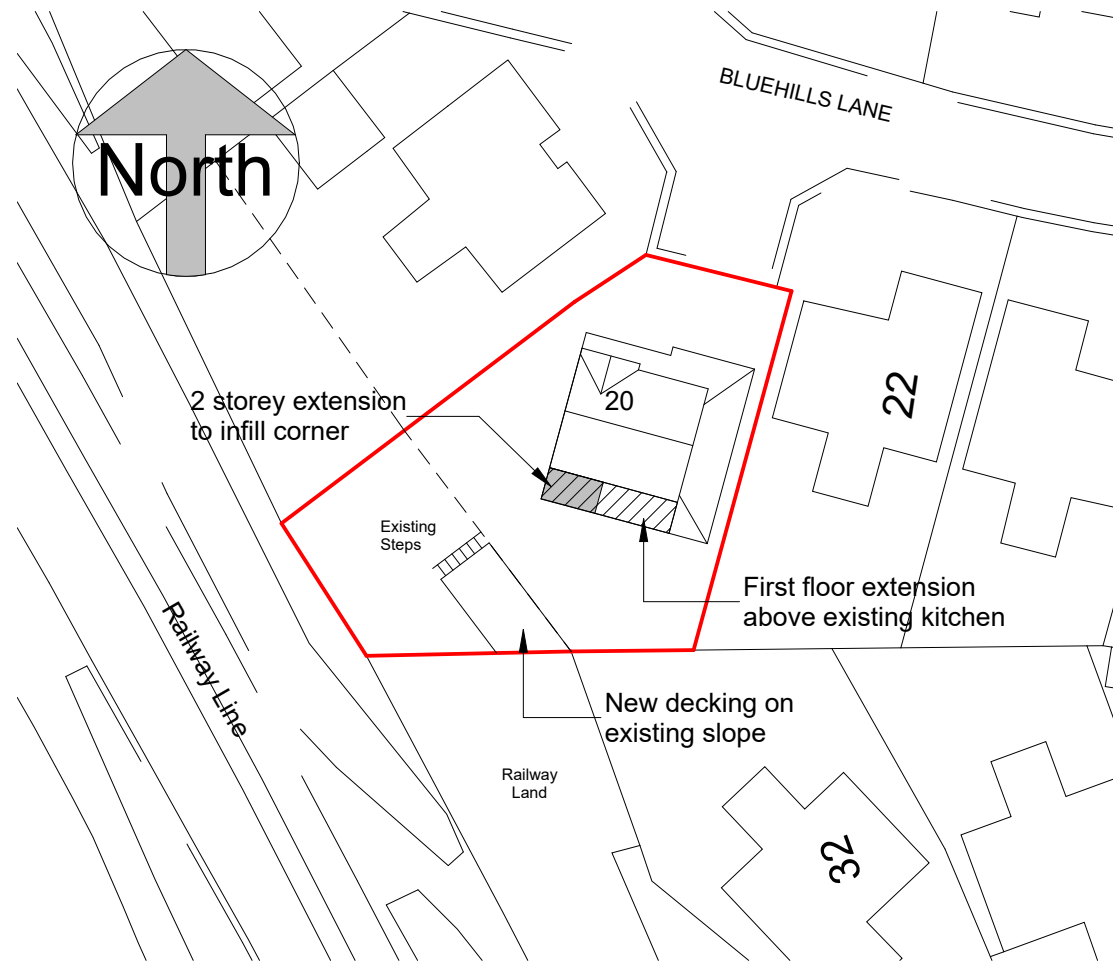

Block Plan
Scale: 1 : 500

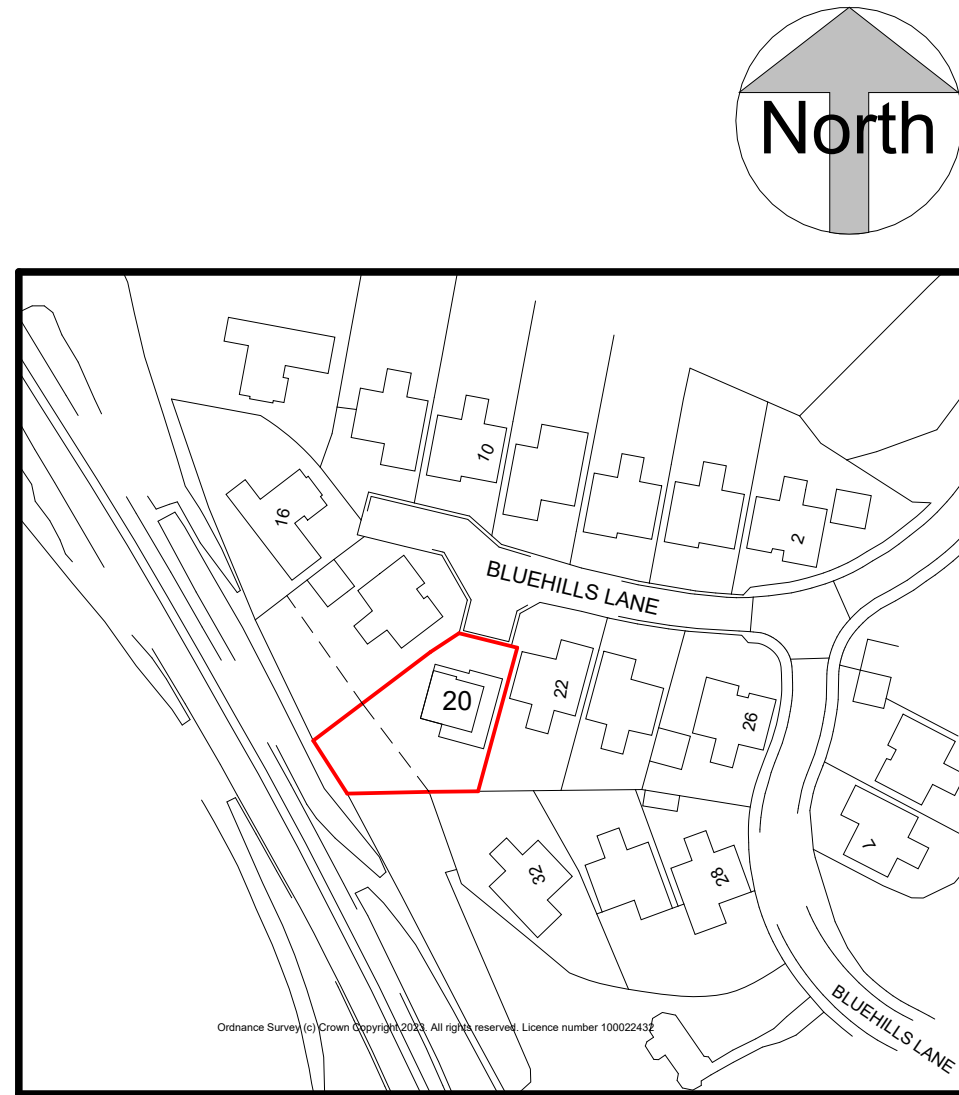

Location Plan
Scale: 1 : 1250

Drawing Issue Status:


PLANNING APP

No dimensions to be scaled from this drawing either in paper or electronic form. All dimensions to be checked on site prior to manufacture, setting out, or construction. Any discrepancies to be notified for clarification.

All work to be carried out strictly in accordance with current Approved Documents, British Standards, Codes of Practice, statutory regulations, and manufacturers instructions whether specifically referred to or not.

Richard Jagger MCIAT
Chartered Architectural Technologist
CIAT Chartered Practice

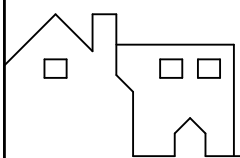

 PLANS FOR HOME Architectural Design For Home Owners www.plans-for-home.co.uk T: 07721 996296	Project: 20 Bluehills Lane, HD8 8RQ				
	Sheet Title: Location Plan and Block Plan				
	Scale: As Shown	Size: A3	Project No: 23/	Drwg No: A101	Rev: