

ARCHITECTURE | PLANNING | DESIGN

© Crown copyright 2020 Ordnance Survey 100053143

Malkin Farm

Brow Lane

Holmfirth

HD9 2RJ

07946872499

paul@paulmatthewsarchitectural.co.uk


www.paulmatthewsarchitectural.co.uk

Company Registration Number: 09898149 – Company
Registered in England and Wales

Do not scale from drawing, use figured
dimensions only.

All dimensions must be checked and verified on
site prior to commencement
of works and architect to be notified of any
discrepancies.

The copyright for these drawings remains the
property of Paul MatthewsArchitectural Ltd.
They must not be reproduced in any way without
prior written consent from the originator (Paul
MatthewsArchitecturalLtd).

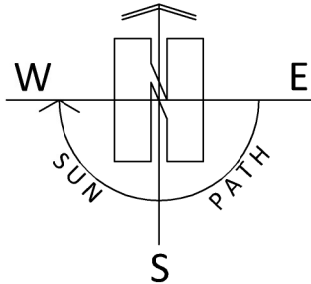

Project

Erection of Single Storey Rear Extension and
Internal Alterations at 17 Rafborn Avenue,
Salendine Nook, Huddersfield, HD3 3UJ


Client

Mr Mark James

Drawing Title/Issue

Location Plan

scale	date	sheet size	dwg. no.
1:1250	08/2023	A4	23/919/01

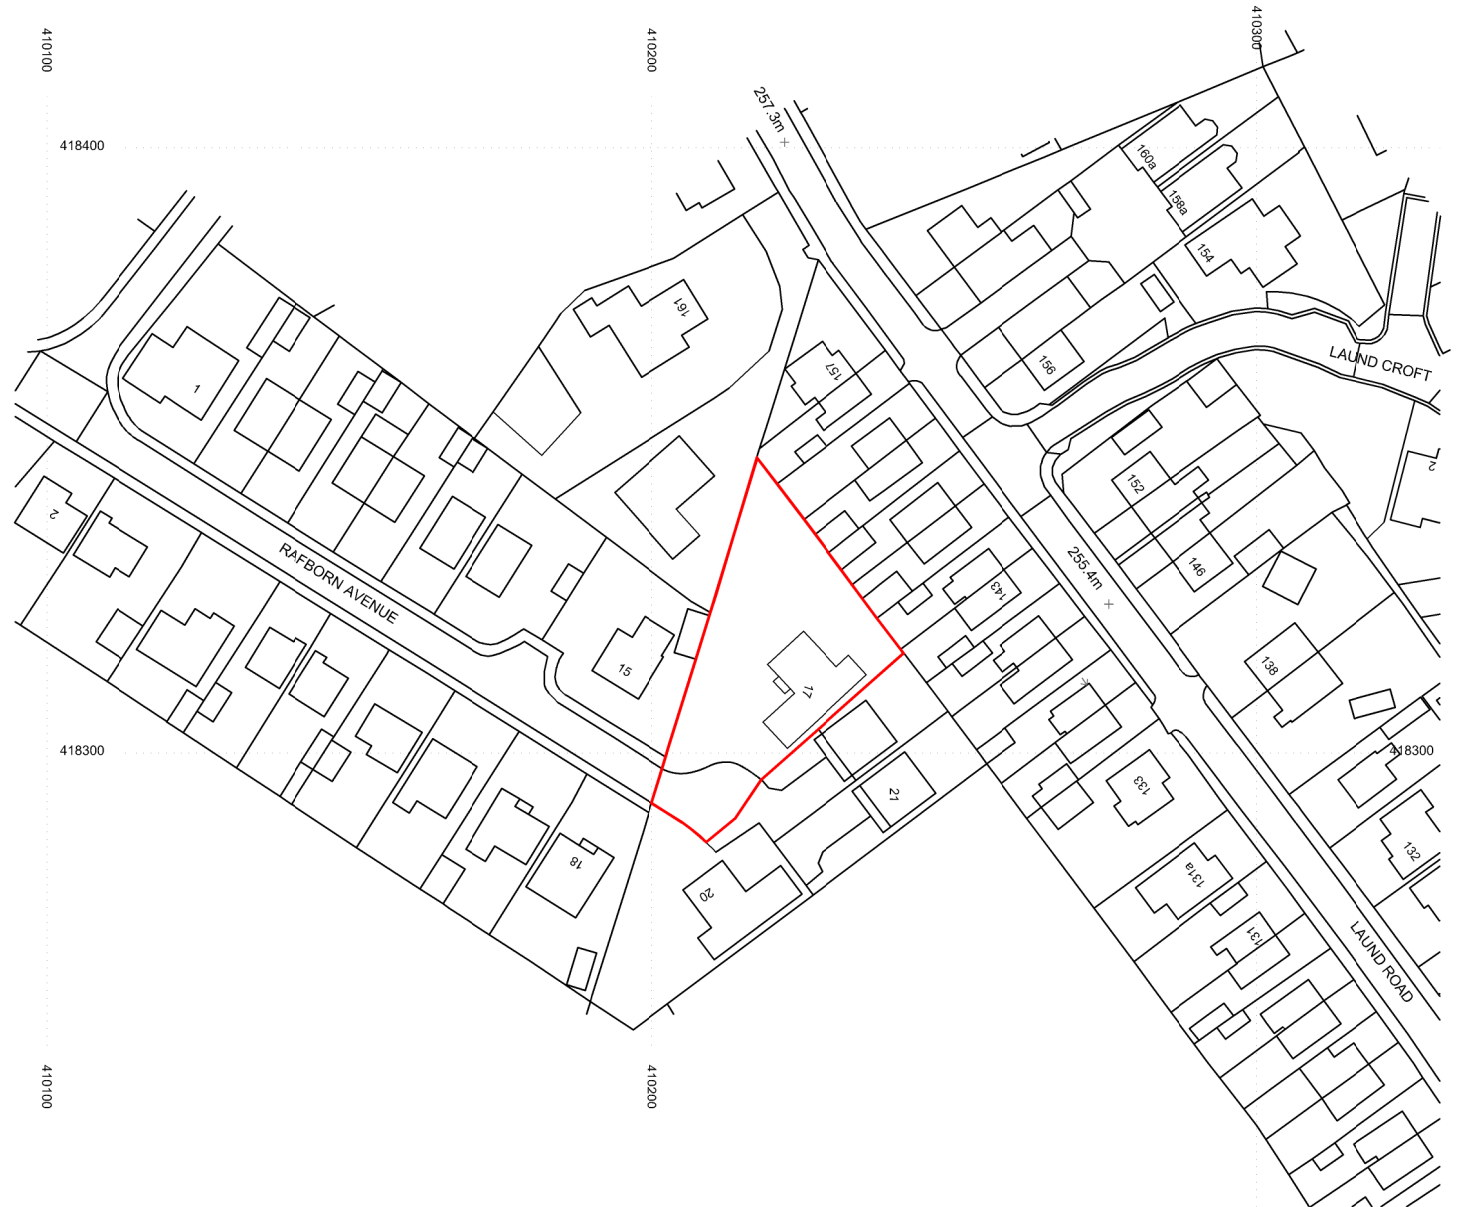

1:1250

