


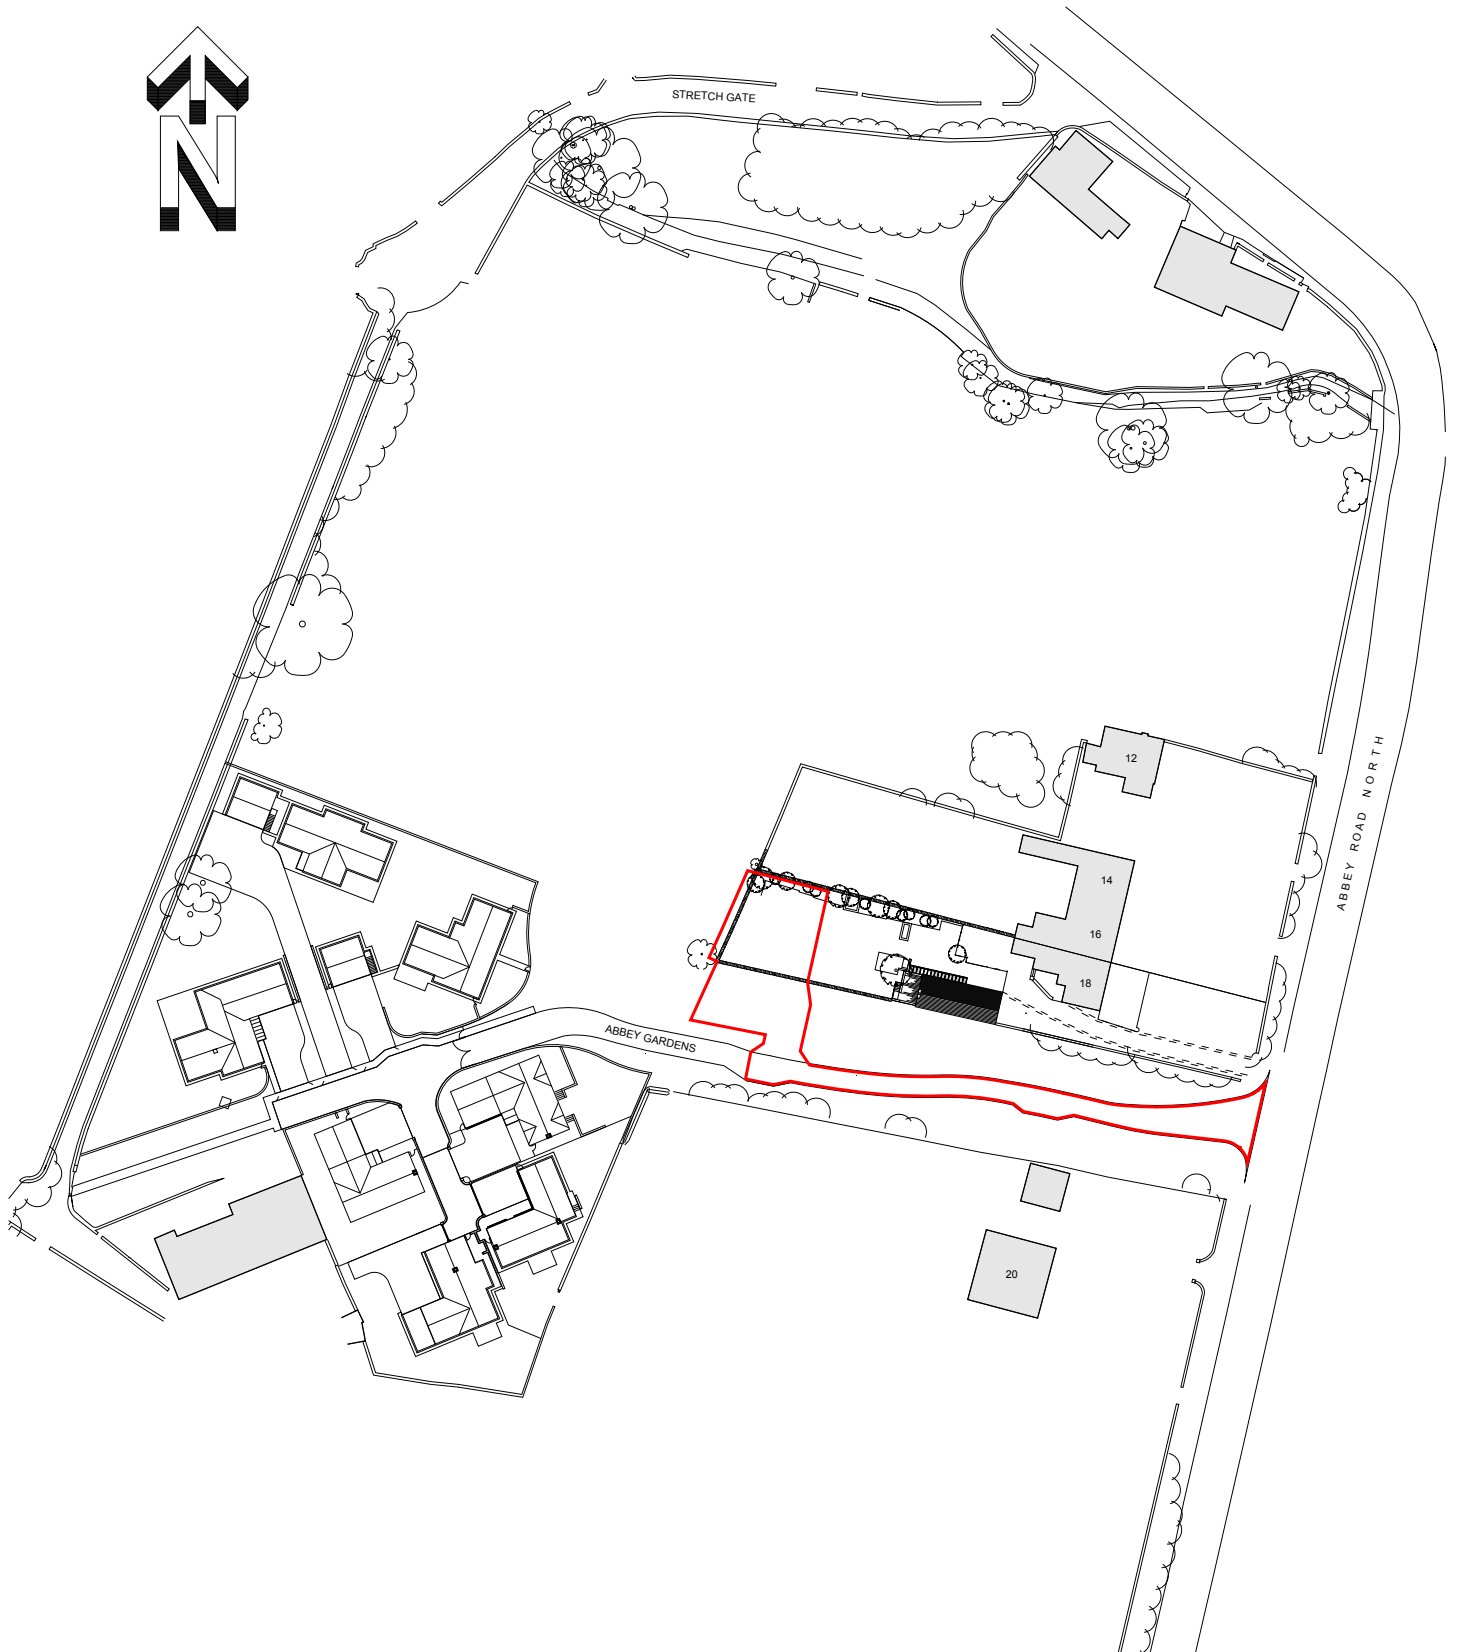

1:1250 SCALE BAR



CLIENT
MR & MRS DULIEU

PROJECT
LAND ADJ. THE COACH HOUSE, ABBEY RD

DRAWING TITLE
LOCATION PLAN

JOB NO
3475

DRG NO
600

REV
B

SCALE @ A4
1:1250

DATE
05 02 19