
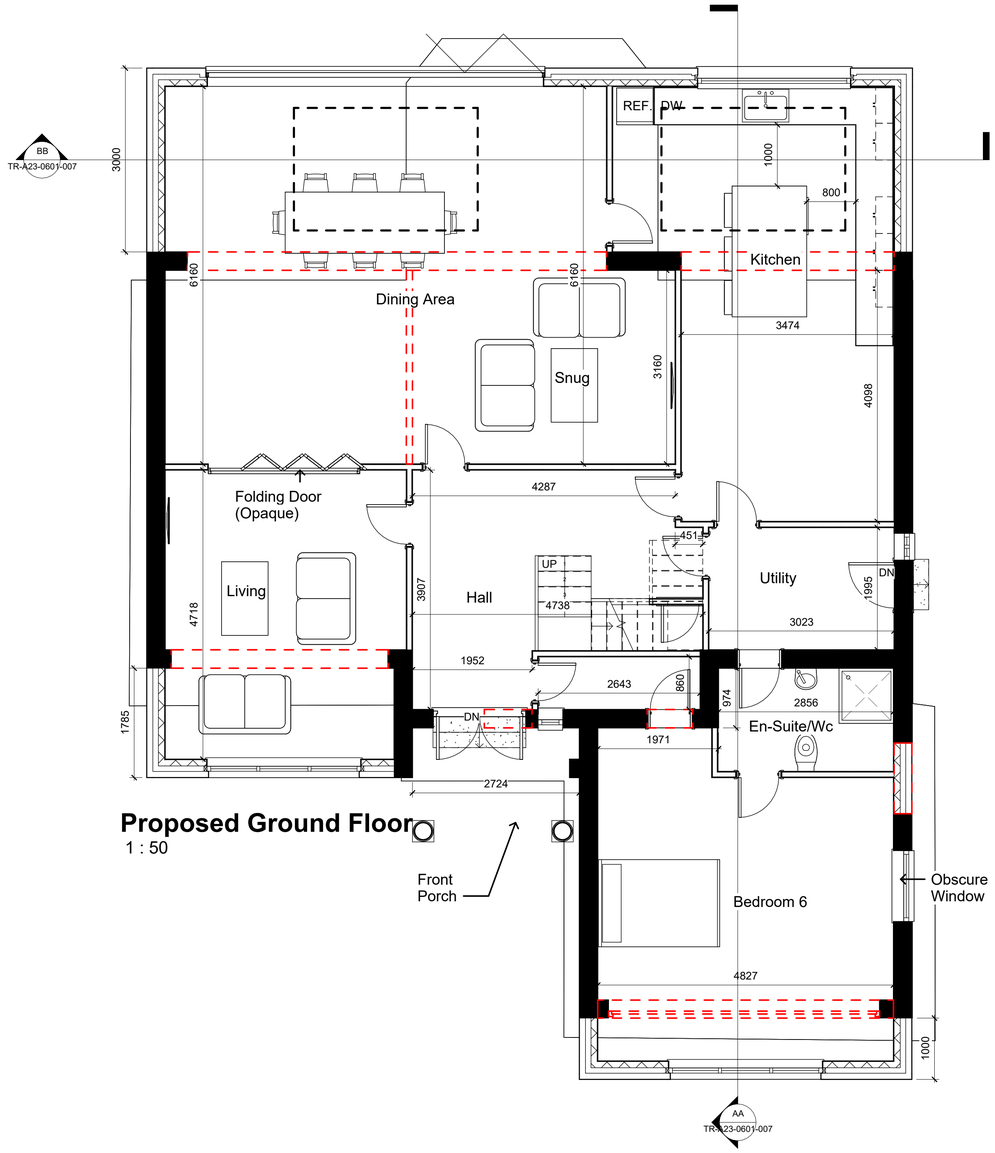


Proposed Ground Floor
1 : 50

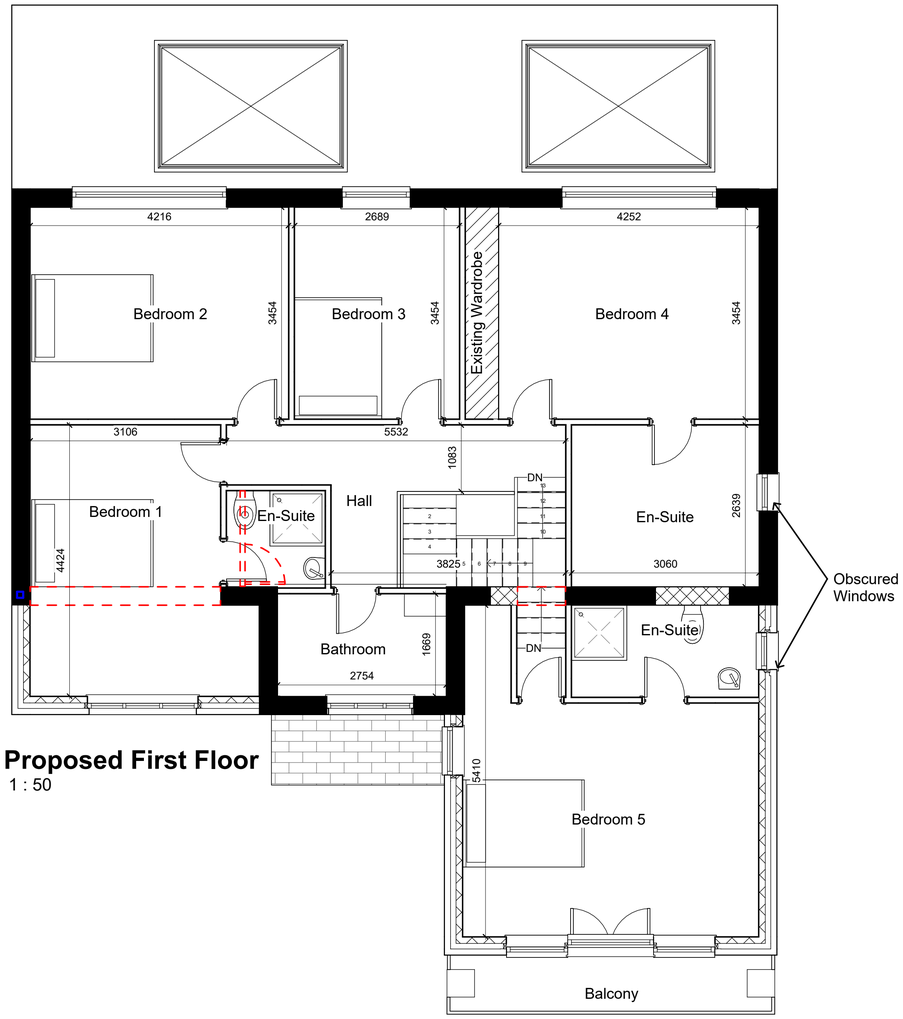

Proposed First Floor
1 : 50

Note:

All Dimensions Are Approximate
And Should Be Confirmed On Site
By Contractor

TREND ARCHITECTURE
T: 01484 941051
plan@trendarchitecture.co.uk
www.trendarchitecture.co.uk

Project Name 26 Inglewood Avenue, Huddersfield, HD2 2DS	
Drawing Title: Proposed Layout	
Drawing Number: TR-A23-0601-004	Scale: 1 : 50@A1
Date: 14/08/23	Revision:
Drawn By: AM	Checked by: JA
Reason For Issue: Planning	