



©2010 Arqiva  
All rights reserved. No part of this publication may be reproduced, stored in a retrieval system or transmitted in any form or by any means (Electronic, Mechanical, Photocopying, Recording or otherwise), without the prior written consent of the Company.

NOTES

BASED UPON ORDNANCE  
SURVEY DIGITAL DATA  
WITH THE PERMISSION OF  
THE CONTROLLER OF HER  
MAJESTY'S STATIONERY  
OFFICE, © CROWN  
COPYRIGHT. LICENCE NO.  
100038864

O.S. LANDRANGER MAP  
No. 110

|     |               |          |          |         |
|-----|---------------|----------|----------|---------|
|     | PROJ No       |          |          |         |
|     | PROJ No       |          |          |         |
|     | PROJ No       |          |          |         |
|     | PROJ No       |          |          |         |
| 1   | PROJ No       | 12068458 |          |         |
|     | LOCATION PLAN |          | 31/07/23 | DH KML  |
| ISS | REVISION      |          | DATE     | DRN APP |

arqiva

Crawley Court, Winchester, Hampshire, SO21 2QA  
Tel. 01962 823434, Fax. 01962 822378

SITE No 322344  
HUDDERSFIELD SALEDINE NOOK  
LINDLEY MOOR ROAD  
SALEDINE NOOK  
HUDDERSFIELD  
YORKSHIRE, WEST RIDING  
HD3 3XS

NGR SE 09400 18185

OS GRID 409400 418185

TITLE  
LOCATION PLAN

SCALE SEE DRAWING


|       |    |          |
|-------|----|----------|
| DRAWN | DH | 16/05/23 |
|-------|----|----------|

|          |     |          |
|----------|-----|----------|
| APPROVED | KML | 31/07/23 |
|----------|-----|----------|

|         |              |     |
|---------|--------------|-----|
| DRG No. | Sheet 1 of 1 | Rev |
|---------|--------------|-----|


|                     |   |
|---------------------|---|
| 322344-00-004-ML001 | 1 |
|---------------------|---|

THE SITE

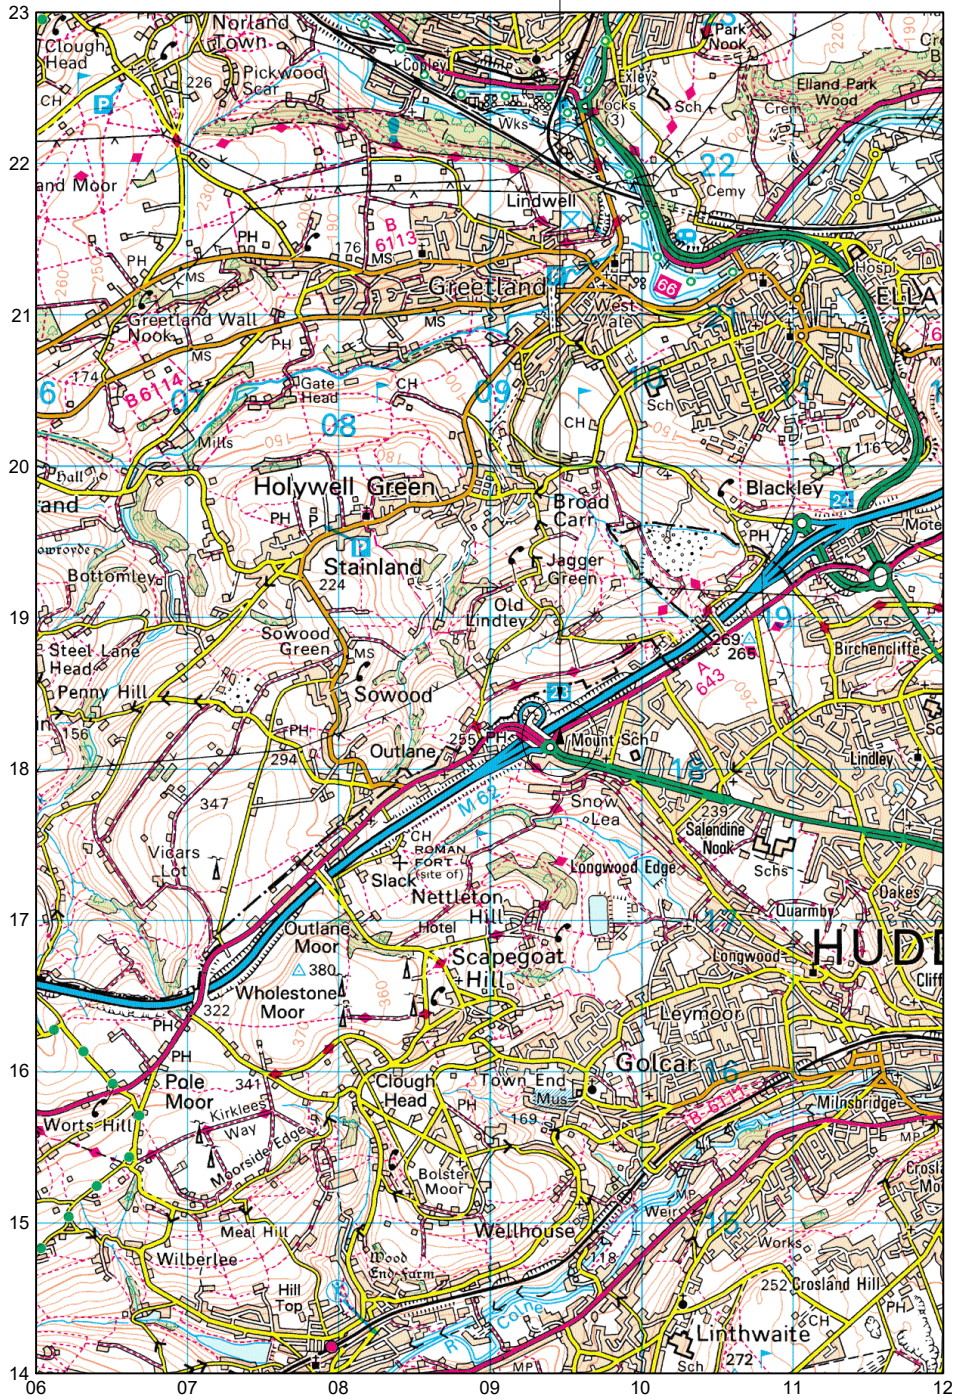

LOCATION PLAN  
SCALE 1:50,000

THE SITE

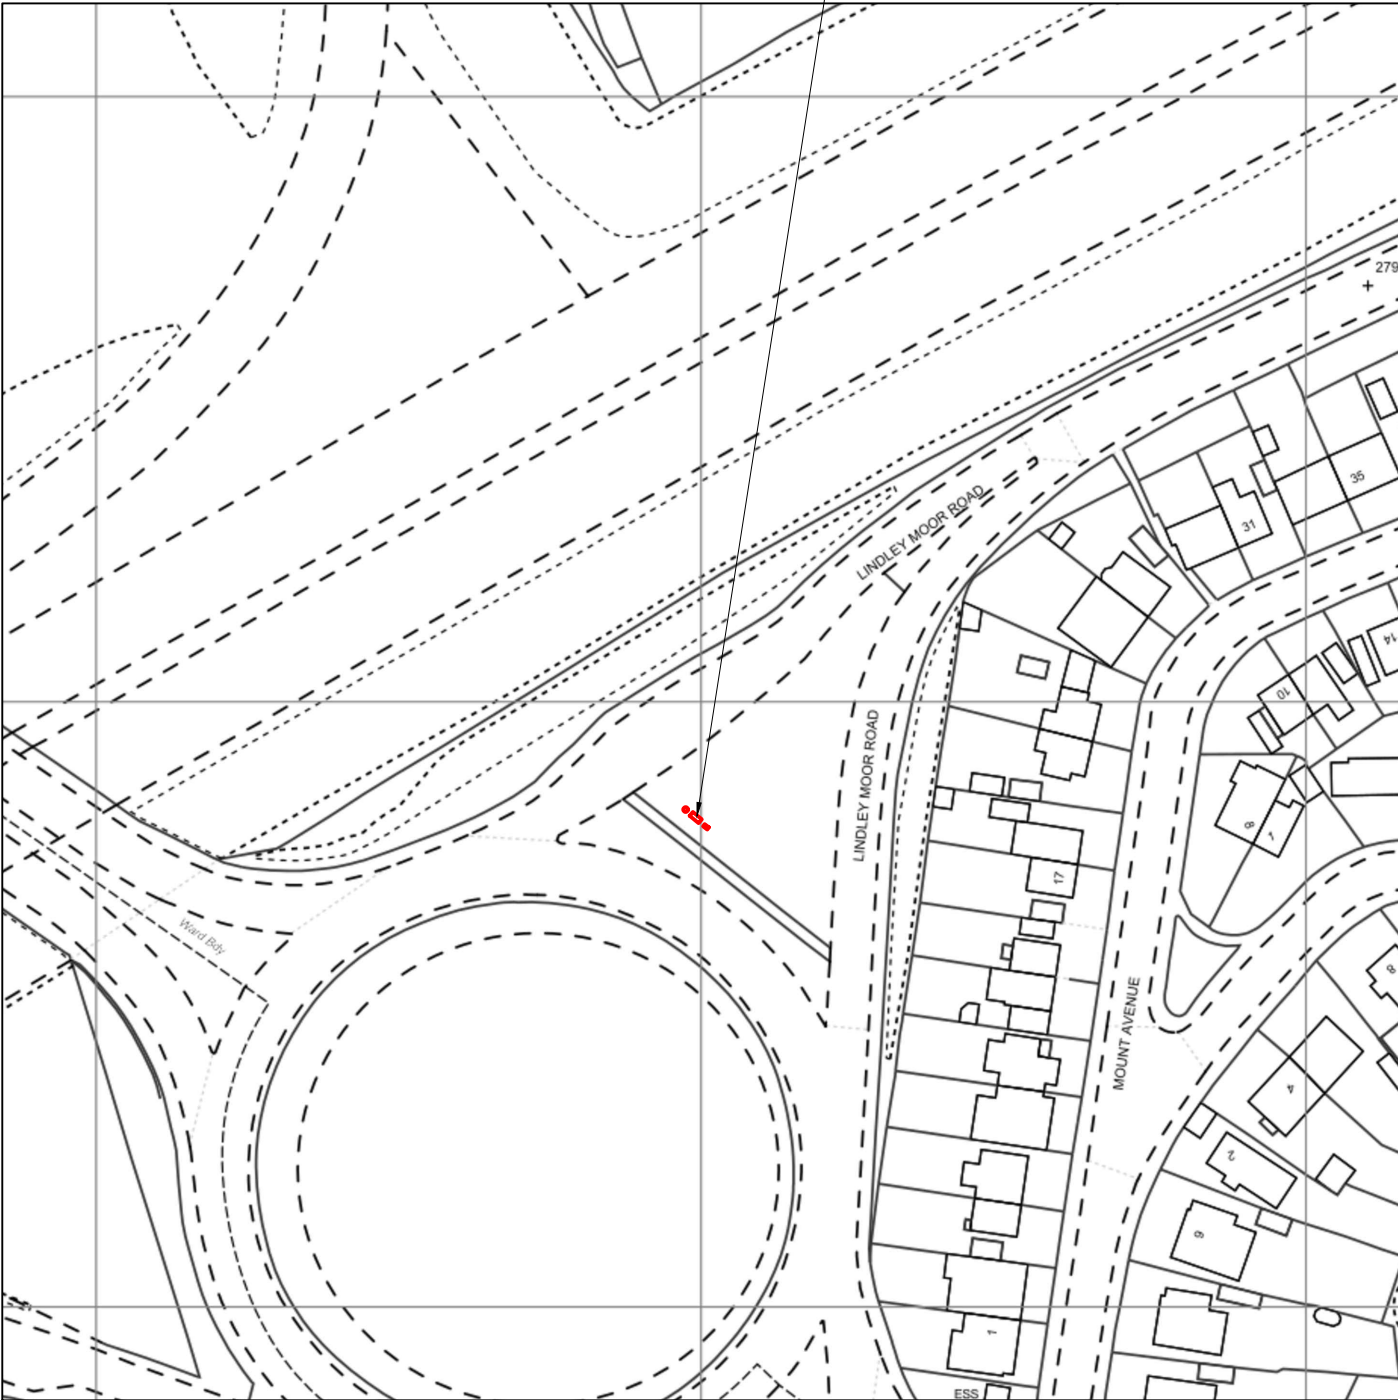

LOCATION PLAN  
SCALE 1:1250