



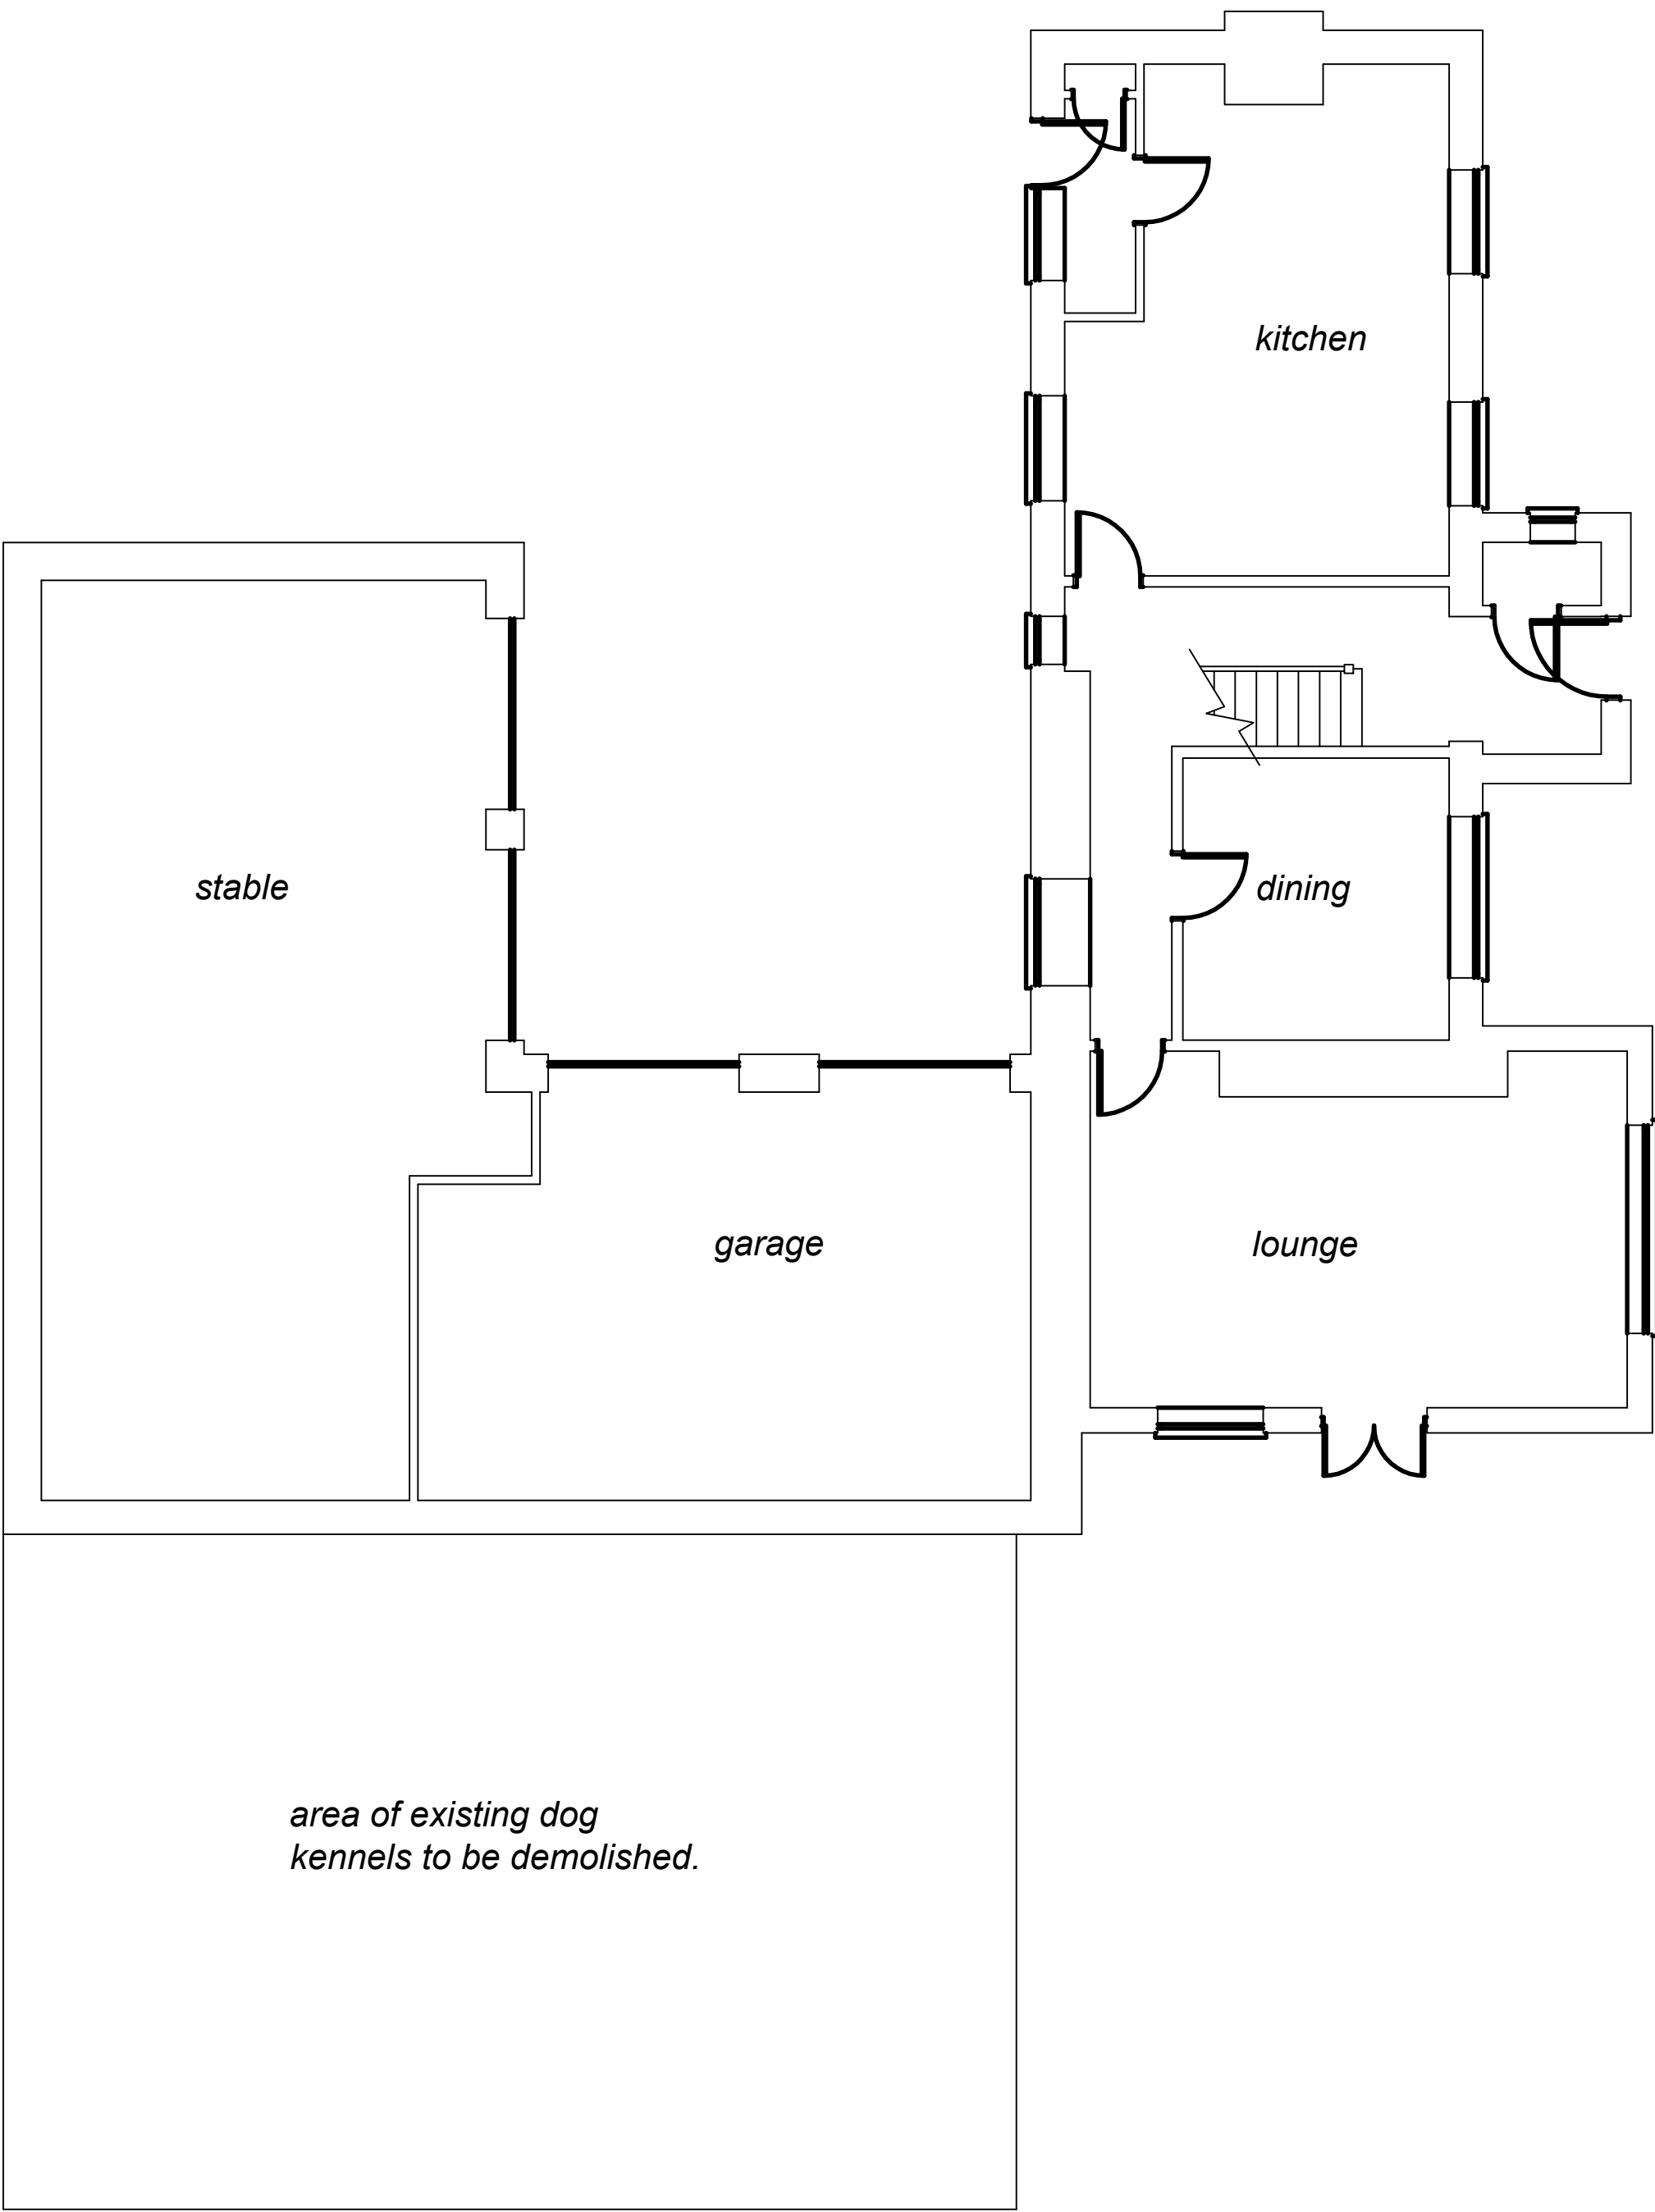

EXISTING GROUND FLOOR

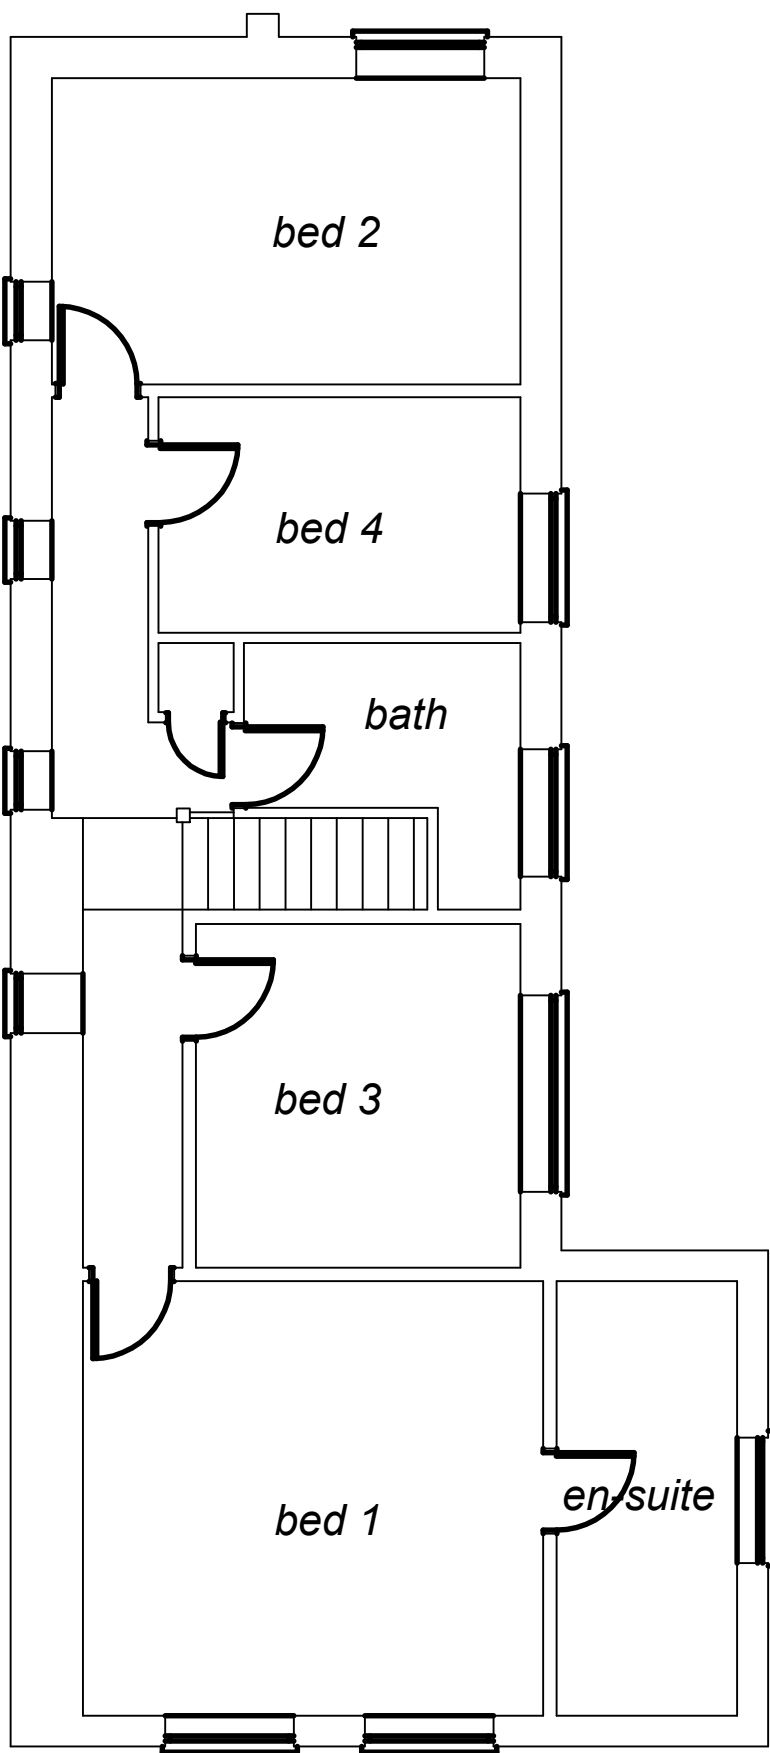

EXISTING FIRST FLOOR

REVISIONS

SERIAL NUMBER

REV	DETAILS OF AMENDMENT	DATE	NAME	CHECKED
A	area of dog kennels included.	Aug. 23	JPS	
B				
C				
D				

SPECIFICATION



FOLLY LANE FARM
FOLLY LANE
THURLSTONE
S36 7QF

Tel: 07979 054070

EXISTING PLANS

DATE		SEPT 21		SCALES		1: 75 @ A1		DRAWING NUMBER		REVISION	
DRAWN		JPS		CHECKED		APPROVED		SD/001		a	

CLIENT
MR & MRS S DAWSON
THE NOOK, WALL NOOK LANE,
CUMBERWORTH,
HUDDERSFIELD.
HD8 8YB

THIS DRAWING IS THE PROPERTY OF
J P SPEIGHT
IT MUST NOT BE COPIED OR
REPRODUCED IN ANY WAY WITHOUT
THE PRIOR PERMISSION OF THE
OWNERS OR THEIR DULY AUTHORISED
REPRESENTATIVE

APPROVED FOR
CONSTRUCTION

SIGNED.....
DATE.....

PLEASE SIGN AND RETURN