In all cases figured dimensions shall be taken in preference to scaled dimensions. All relevant dimensions shall be checked on site before any fabricated work is put in hand.	Revision	Date	No.
	Input fan position altered	29/10/21	A
	fan position altered	23/03/23	B

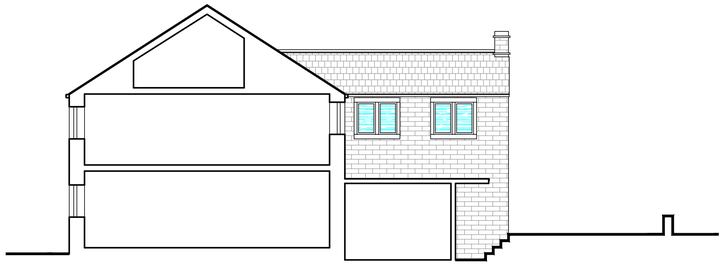

NORTH EAST
EXISTING ELEVATIONS 1:100

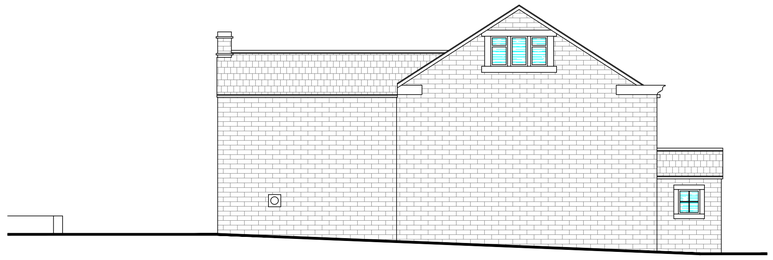

SOUTH WEST

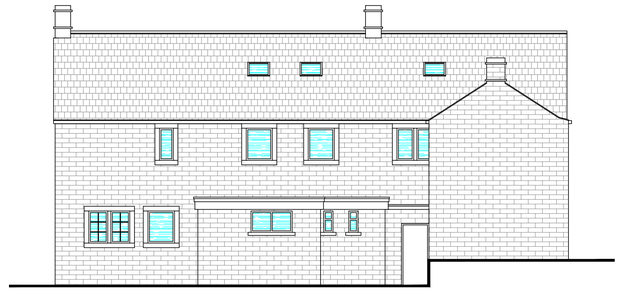

NORTH WEST

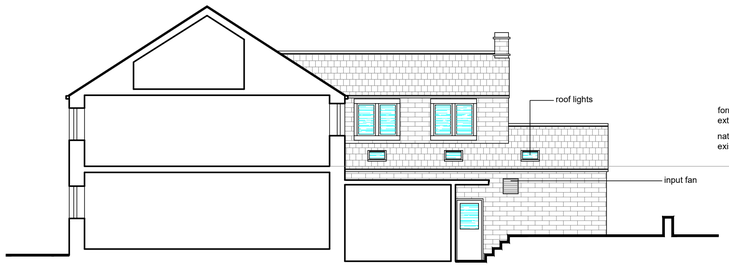

NORTH EAST
PROPOSED ELEVATIONS 1:100

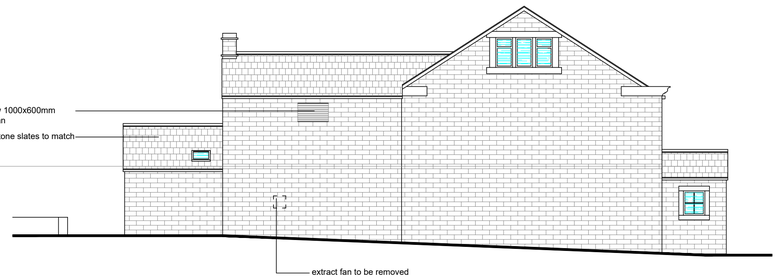

SOUTH WEST



NORTH WEST

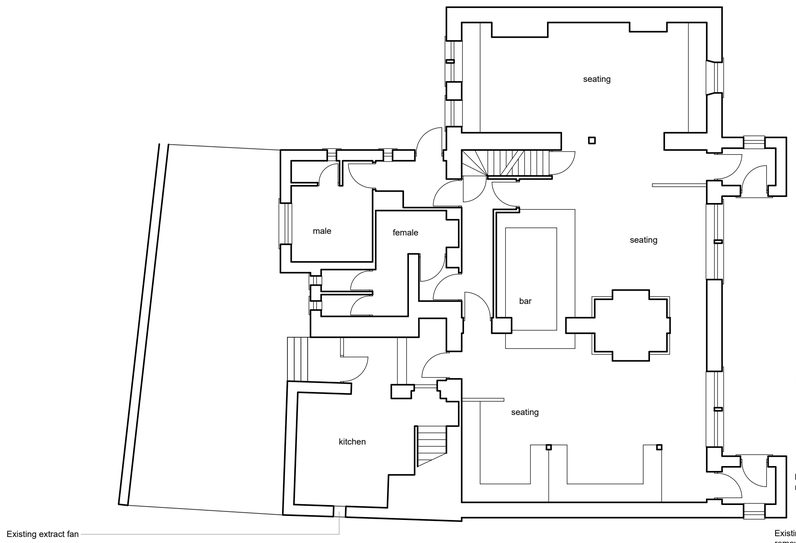

GROUND FLOOR PLAN - EXISTING 1:100

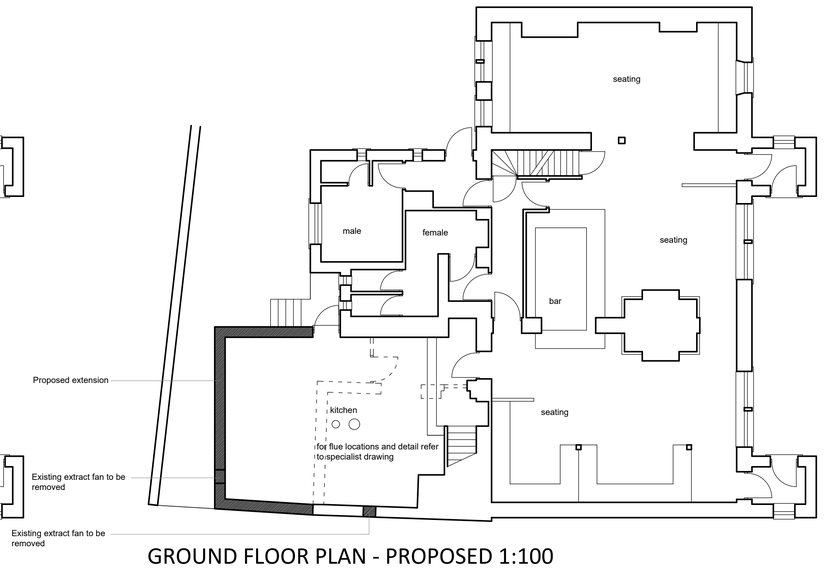

GROUND FLOOR PLAN - PROPOSED 1:100

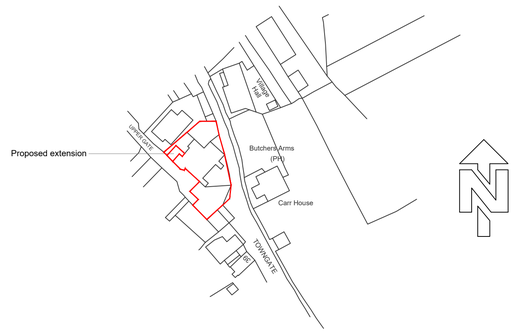

LOCATION PLAN 1:1250

Pickles Architecture
16 Church Lane, Brighouse. West Yorkshire. HD6 1AT
Tel: 01484 712386
Email:mail@picklesarchitecture.co.uk

PROPOSED EXTENSION AND ALTERATIONS AT 38 TOWNGATE, HEPWORTH. HUDDERSFIELD. WEST YORKSHIRE. FOR BUTCHER'S ARMS.

Drawing Title	Job No.	Sheet No.	Revisions
REVISED PLANNING DRAWING	R952	08	B
This drawing is copyright	Scale 1:100@A1	Date 02/09/2021	Drawn NSH