LOCATION PLAN
10-01-2012
DWG Nº:-
0112/4

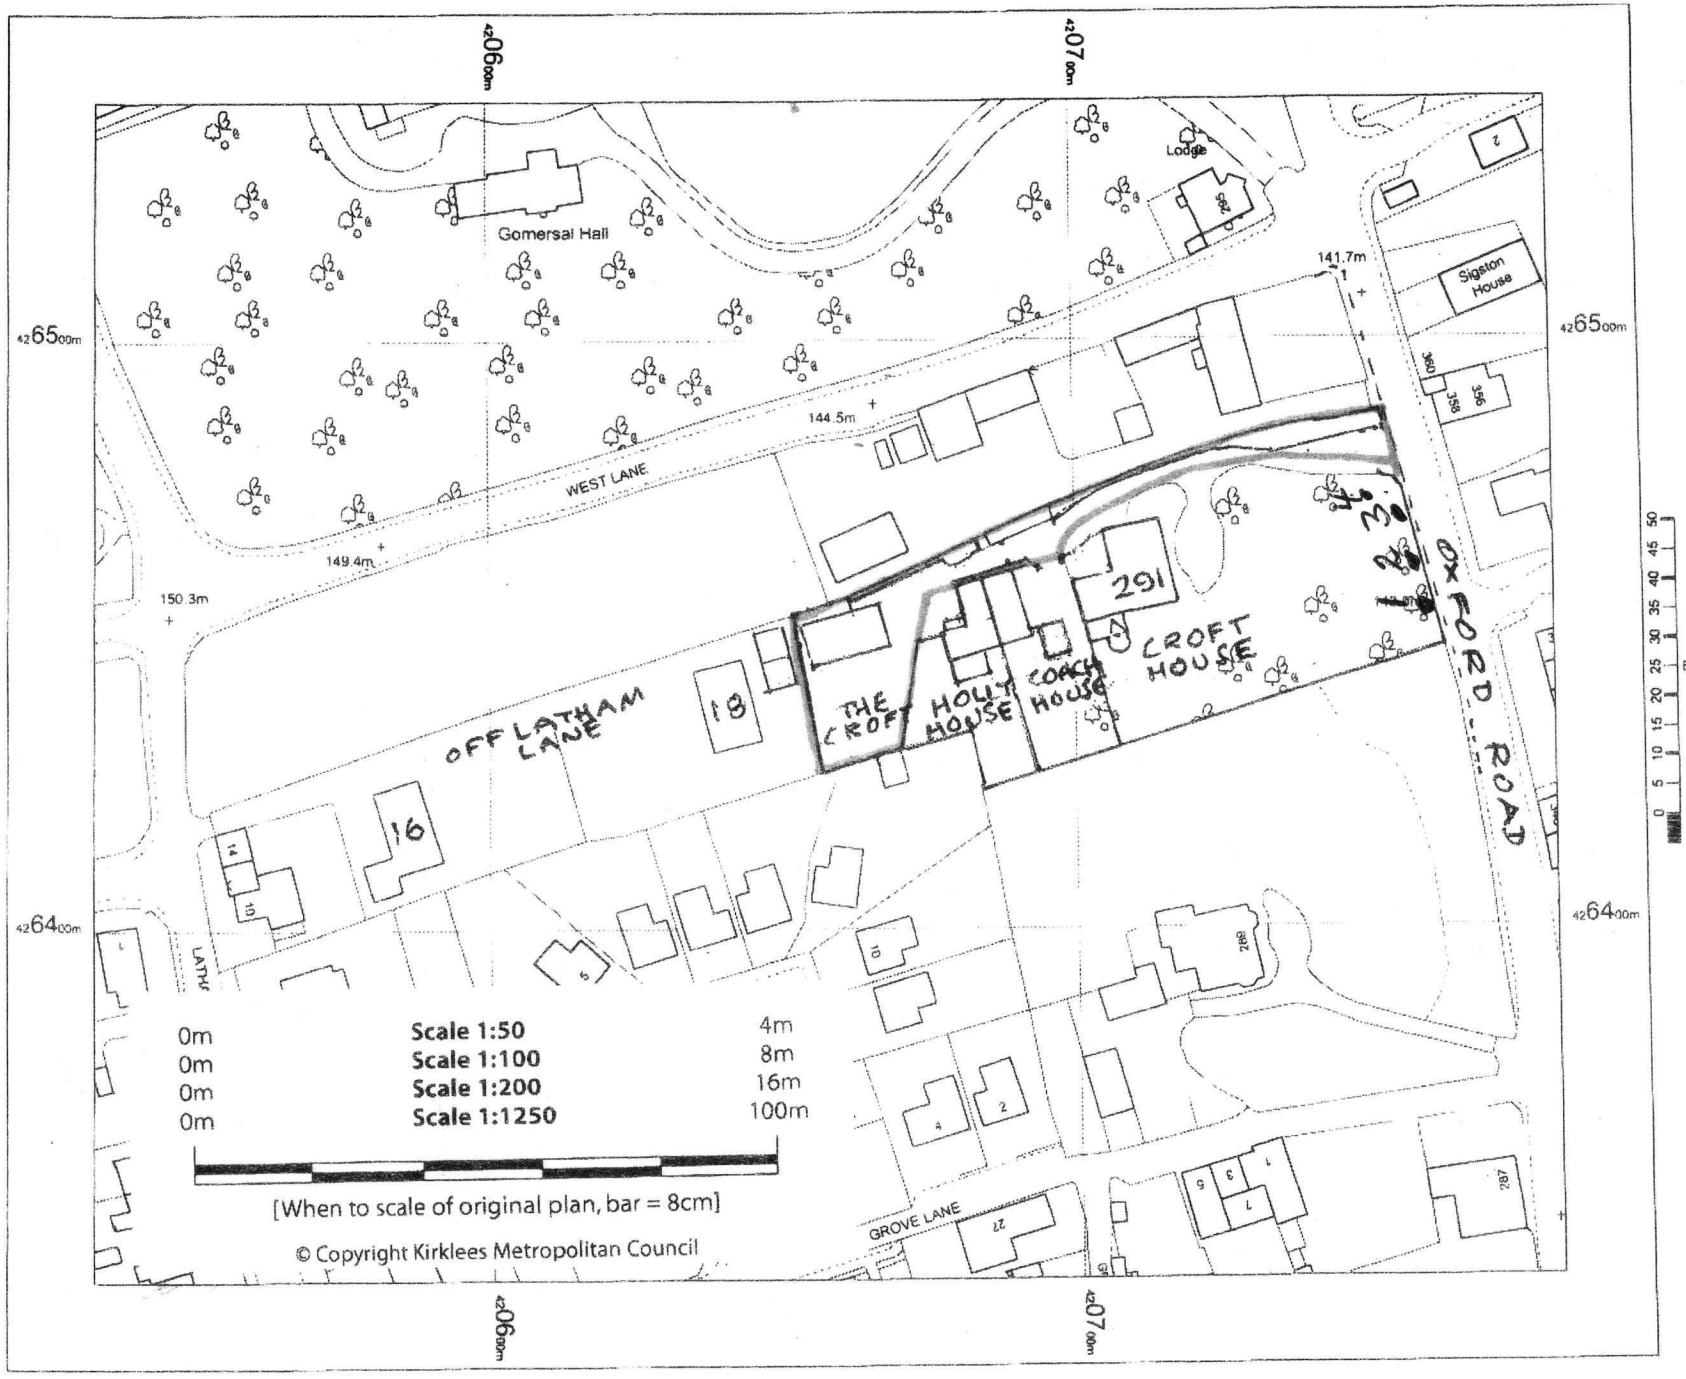

N

OS Mastermap
15 November 2011, ID:
BW1-00109188
maps.blackwell.co.uk

1:1250 scale print at A4, Centre:
420657 E, 428440 N

©Crown Copyright. Licence no.
100041040

Mapping sourced from Ordnance Survey

BLACKWELL'S
www.blackwellmapping.co.uk

TEL. 0113 245 2623
maps.leeds@blackwell.co.uk

TREES NUMBER 1.2.3.4 ARE HORSE-CHESTNUT