


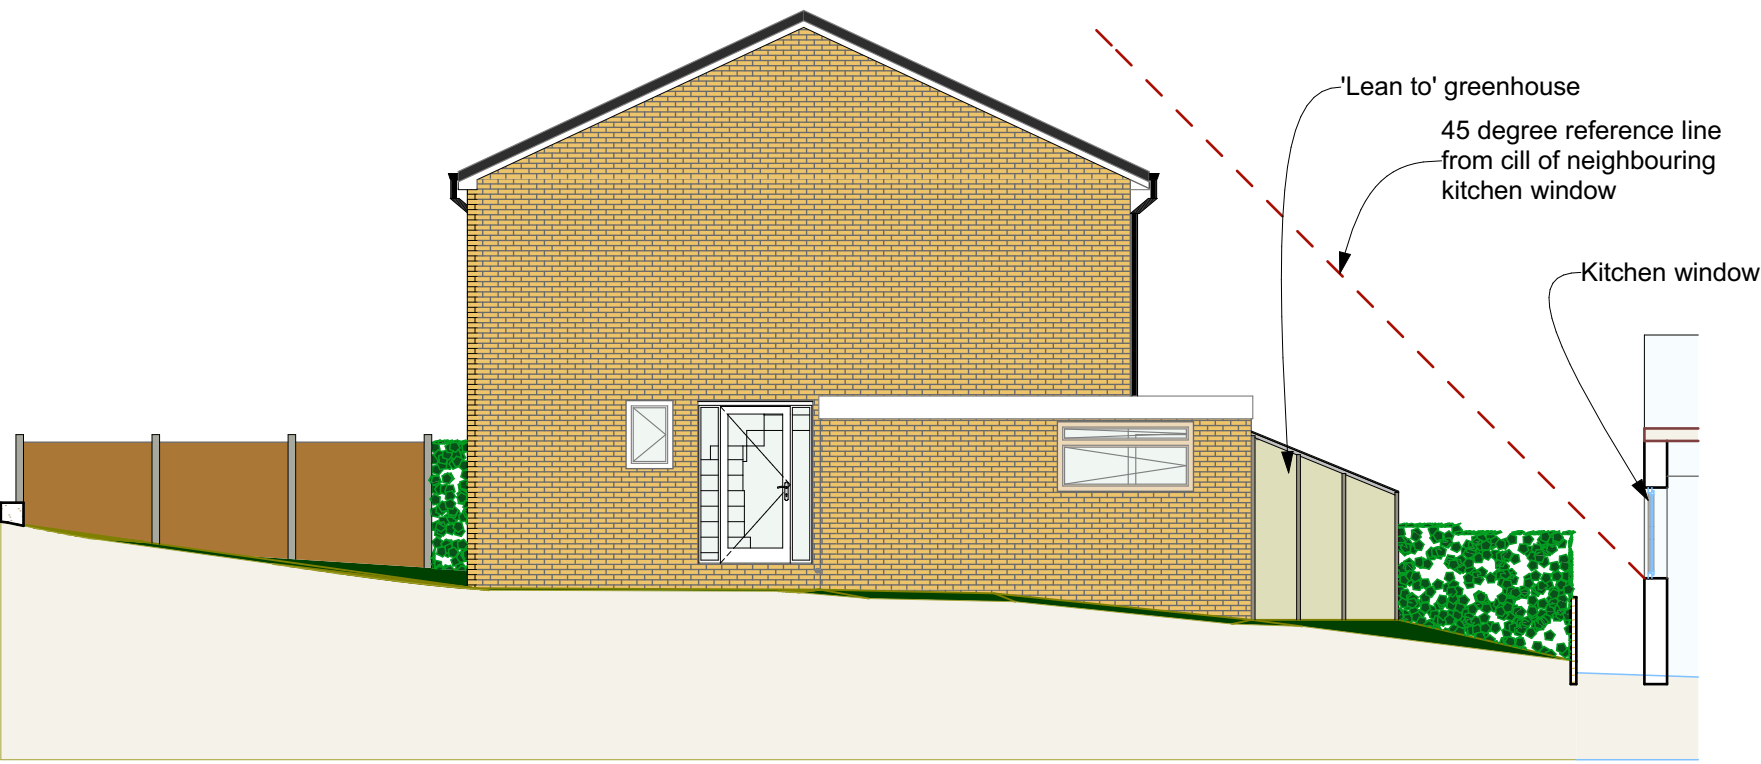

3001 Existing View East 1:100



3002 Existing View West 1:100



3004 Existing View North 1:100




3005 Proposed View East 1:100



3006 Proposed View West 1:100



3008 Proposed View North 1:100

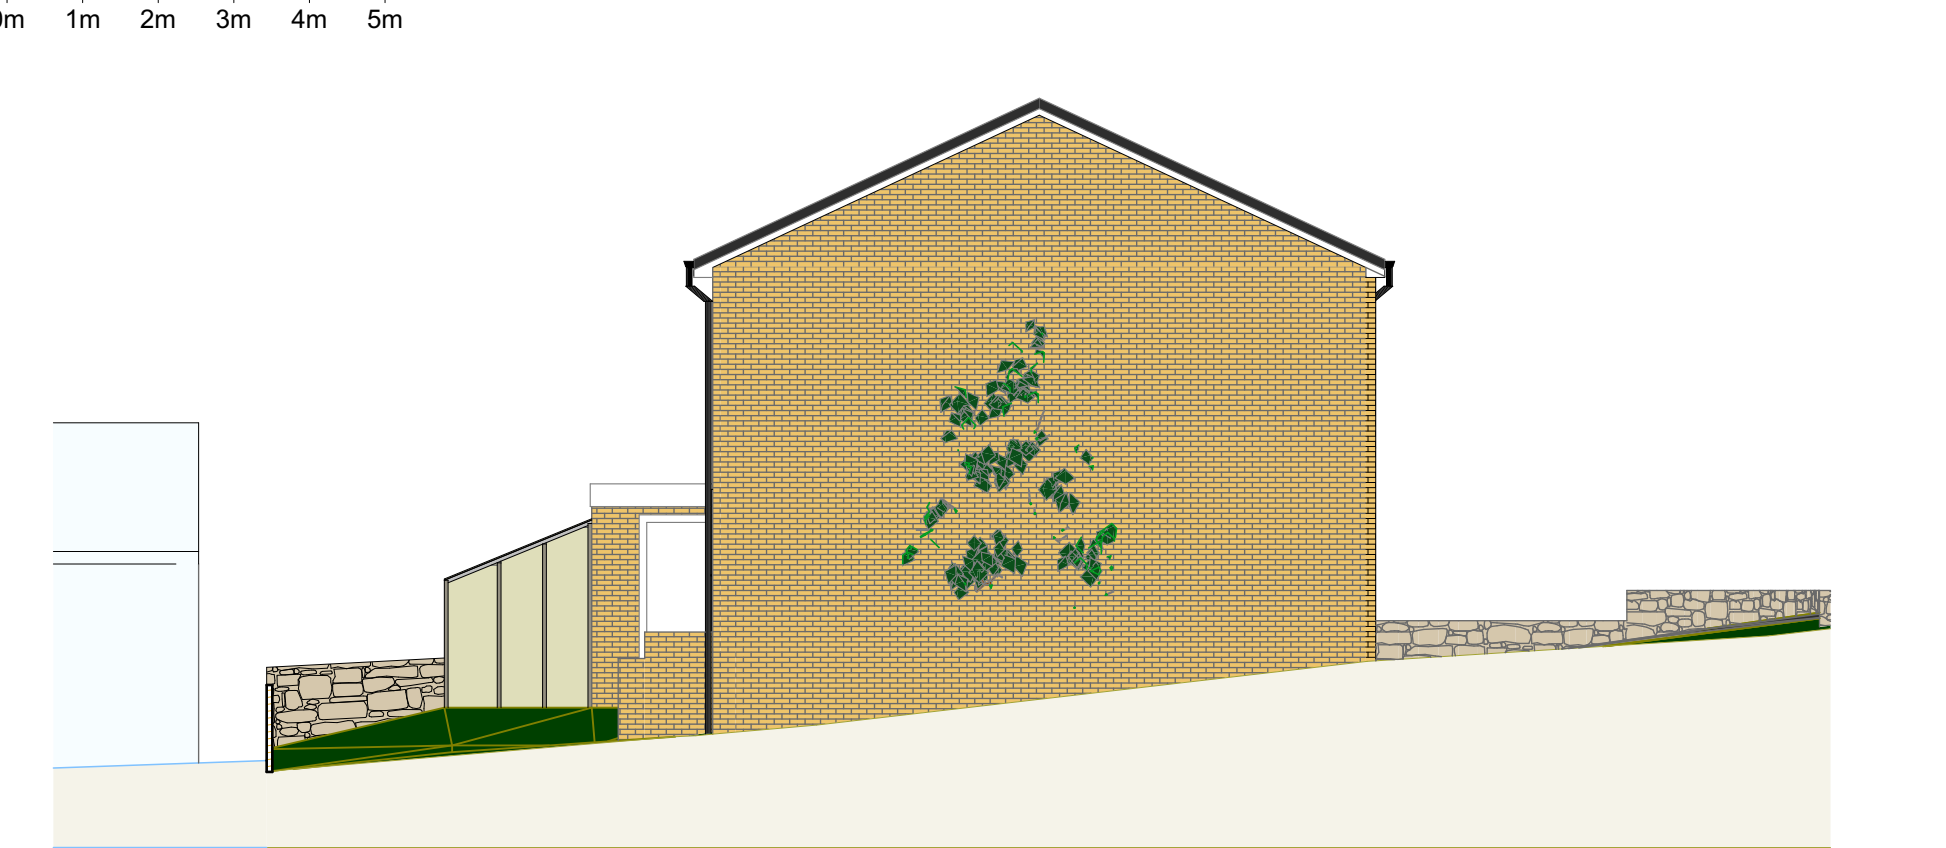

3003 Existing View South 1:100



3007 Proposed View South 1:100



Revision History			
RevID	ChID	Change Name	Date

Company Title



the scribbling room
www.scribblingroom.com

Proposed Extension
11 Town End Avenue, Wooddale
Holmfirth
Kirkstall
HD9 1QW

Drawing Name
Elevations

Drawing Status
For Planning Approval

Modified by
PG

Checked by
GF

Drawing Scale
1:100

Layout ID
C401-002

Revision