



NOTES
- Do not scale from this drawing.
- Due to the nature of the project (existing property) dimensions may vary on site to those shown.
- The contractor and any specialist designers are responsible for checking all dimensions, tolerances etc before works commence or any materials are ordered / manufactured
- Any discrepancies to be referred to the designer.
- Refer to structural engineers drawings for all structural elements. Structural elements denoted on this drawing are for information only.
- All dimensions are structural i.e. before plaster or other finishes unless stated otherwise
- This drawing is copyright of Stonehouse Architectural Ltd and must not be reproduced without authorisation.

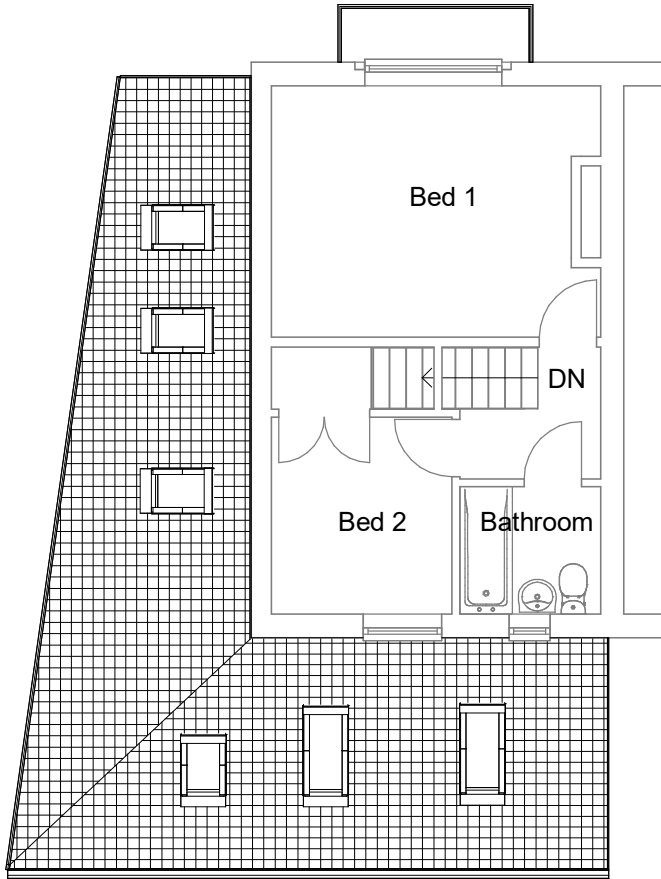

03b FF Proposed
1 : 100

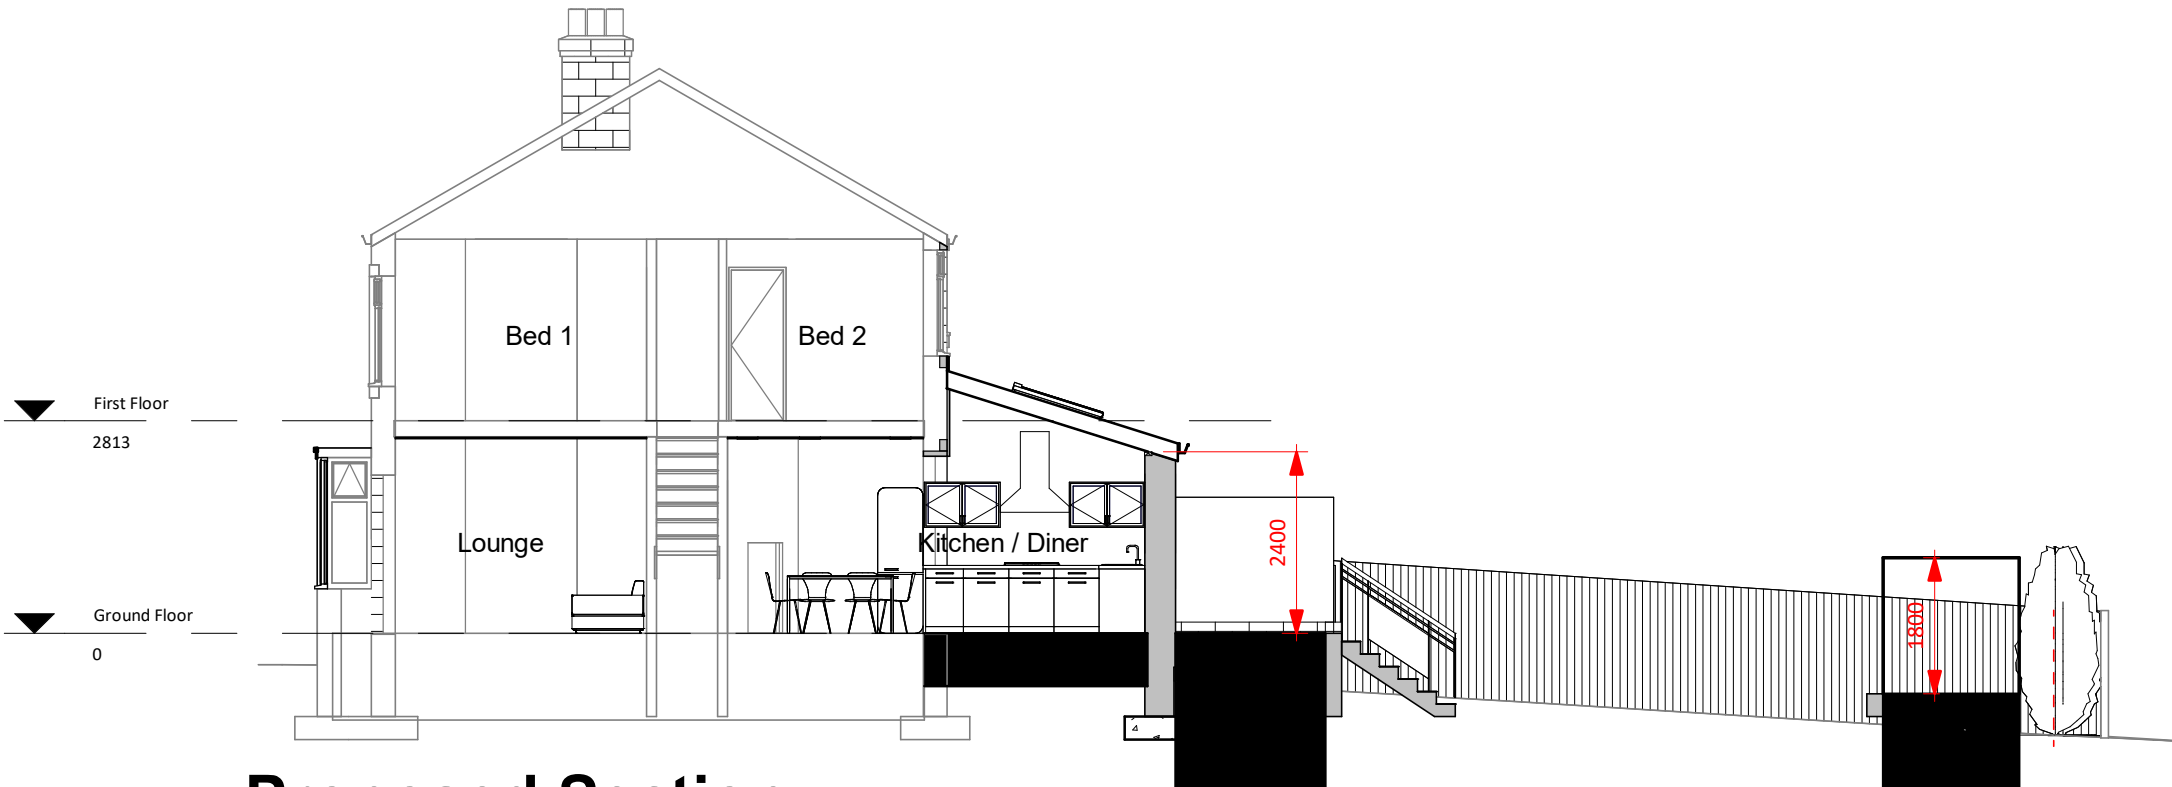

Proposed Section
1 : 100

STONEHOUSE & CO ARCHITECTURAL DESIGN		
T: 07745 806369 E: ben@stonehouseandco.co.uk W: www.stonehouseandco.co.uk		
No.	Description	Date
1	privacy screen	19.10.23
PURPOSE OF ISSUE Planning		
PROJECT 11 Heatherfield Crescent		
SHEET Proposed Sheet 4		
CLIENT Mr Shhehan & Mrs Fahmy		
Date 26.07.23	Project number J23-049	Scale (@ A3) 1 : 100
Drawn by bl	DRAWING NUMBER P13	REV 1