
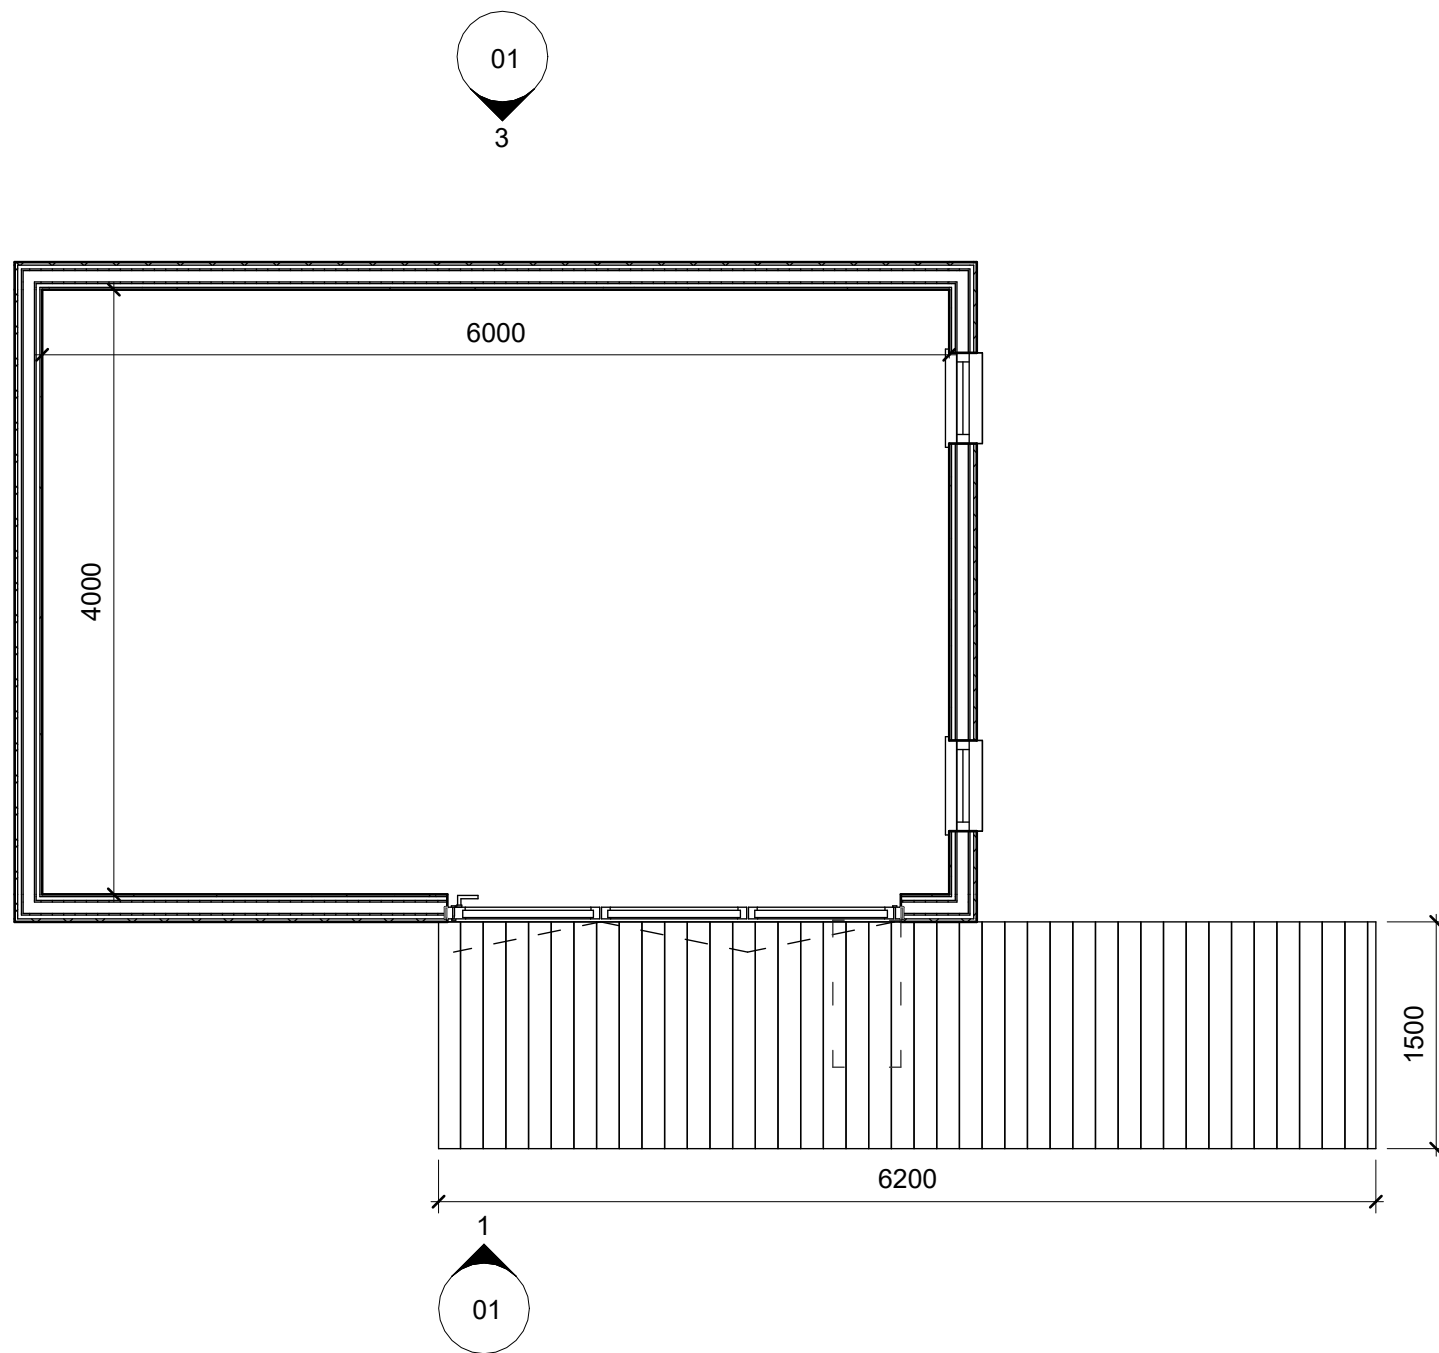


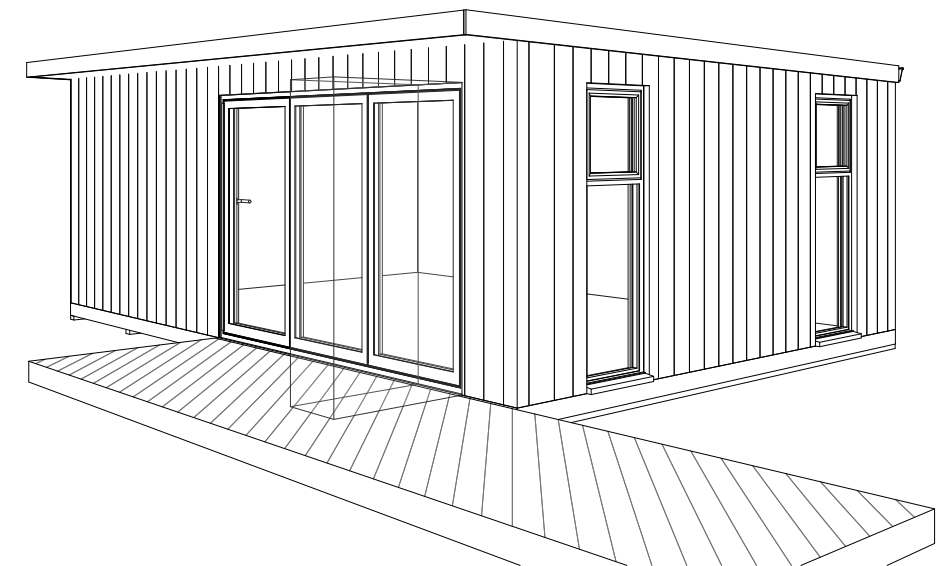

1 01 Ground Floor Level
1 : 50

2 3D Sketch

<div>CLIENT:</div> <div>Horizon Healthcare Homes Ltd</div> <div>Sandhurst Court, 7 Spen Road,</div> <div>Dewsbury Moor, Dewsbury,</div> <div>WF13 3PZ</div> <div>ALL RIGHTS RESERVED THE COMPANY. NO REPRODUCTION UNLESS WRITTEN CONSENT GIVEN</div>	<div></div>	AMENDMENT		Classic Studio Garden Room (6m x 4m internal dimensions)	<div>JOB / DRAWING No.</div> <div>FR0956-02</div> <div>REVISION</div> <div><div></div></div>	
						DATE:
				SCALE @ A3:		1 : 50
				DRAWN:		SM