



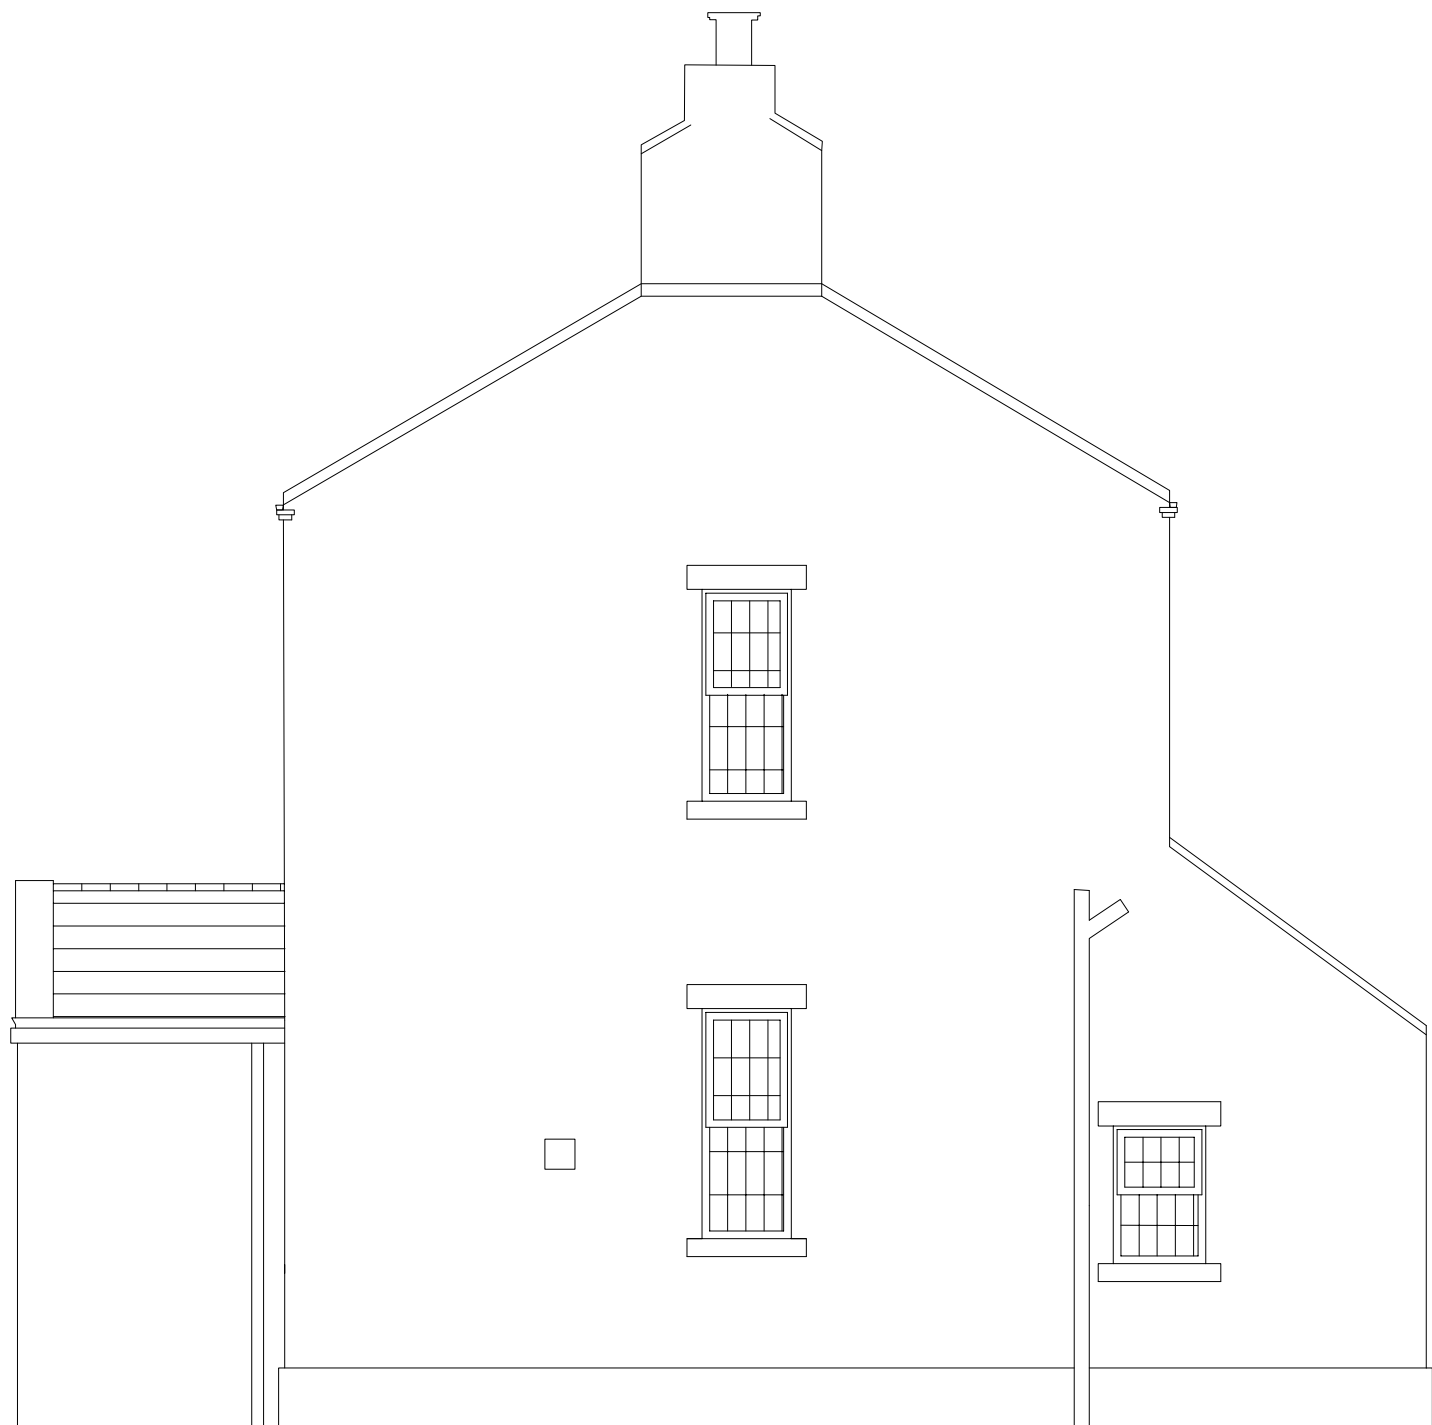

P2	Updated Drawings	IM	MW	16.08.23
P1	First Issue	IM	MW	31.07.23
Rev	Description	Drawn	Checked	Date

Document Status : **S0** Purpose of Issue: **WORK IN PROGRESS**

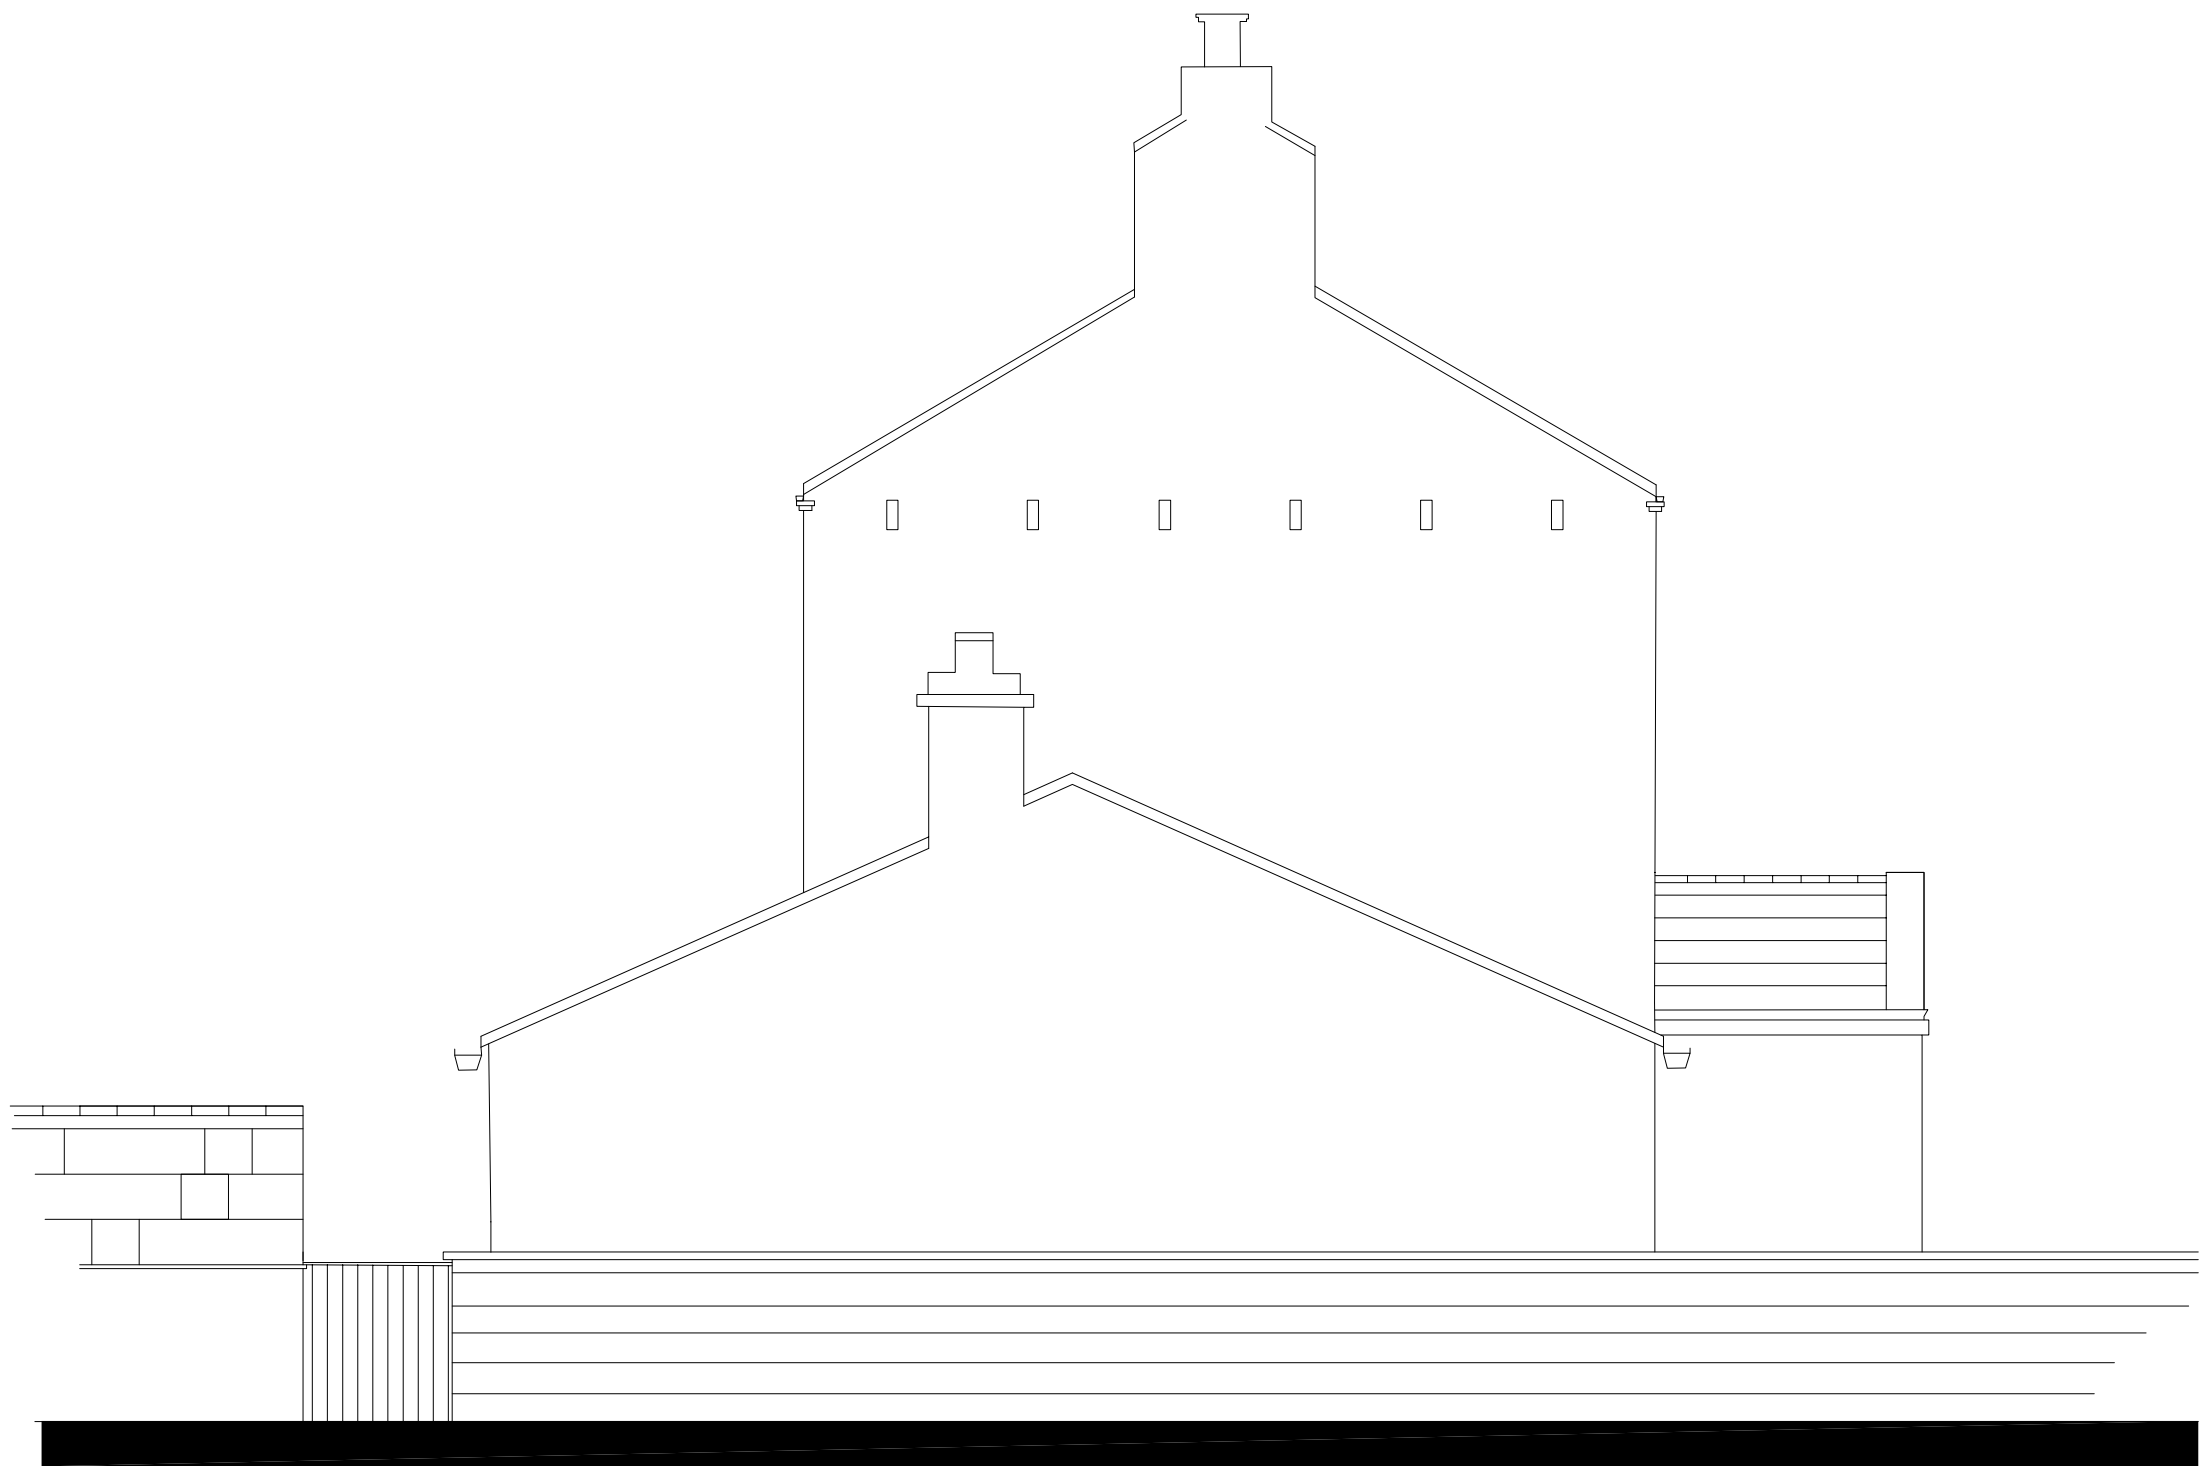

Firth Buildings, 99 - 103 Leeds Rd, Dewsbury, WF12 7BU t: 01924 464342
e: info@martinwalsh.co.uk w: www.martinwalsh.co.uk

Project
Proposed Single Storey Gable Extension
Copley Cottage, Lower Lane
East Bireley, BD4 6RL

Title
Existing Elevations

Client
Mr & Mrs Simpson

MWA Project Ref	Scale	Original Paper Size	Paper Orientation	Drawn
6557	1:100	@A1	Landscape	IM

File Identifier	Originator	Volume	Level	Type	Role	Number	Revision
Project							
MSCC - MWA - XX - XX - DR - A - 0004							P1

Copyright © 2022 Martin Walsh Architectural. All Rights Reserved.
Martin Walsh Architectural is the trading name of Martin Walsh Architectural Limited. Registered in England Number 446049