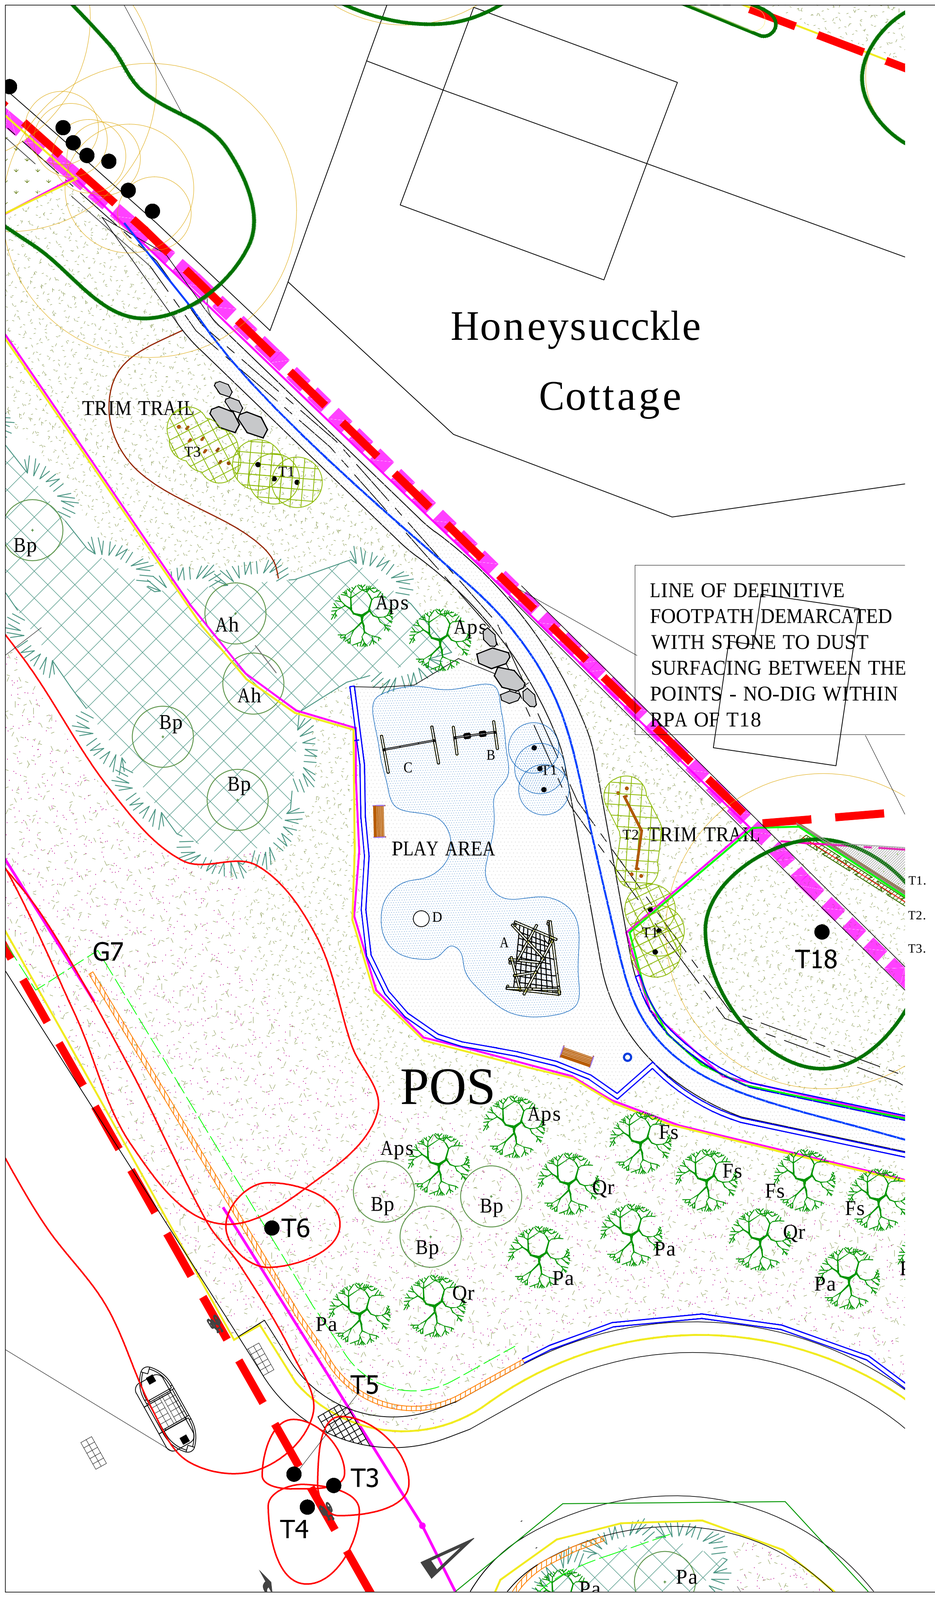

LINE OF DEFINITIVE FOOTPATH DEMARCATED WITH STONE TO DUST SURFACING BETWEEN THE POINTS - NO-DIG WITHIN RPA OF T18

PLAY AREA 1: SPECIFICATION

Play equipment to be erected all in accordance with manufacturers instructions and on surfacing as specified, to the manufacturers recommended depths to comply with critical fall heights.

PLAY AREA SCHEDULE

A. BURUNDI
1 nr JC/BUR/S Climber by Playdale Ltd

B. TIMBER JUNIOR SWING
1 nr JSW with Flat seats by Playdale Ltd

C. TIMBER JUNIOR SWING
1 nr JSW with Cradle seats by Playdale Ltd

D. DISH ROUNDABOUT
1 nr SWD100 by Sutcliffe Play Ltd

SURFACING
Areas beneath play equipment to be surfaced with a coloured wetpour surface in Blue to the equipment manufacturer's required depths. Wet pour area to be edged against tarmac with a flexicurve product.
All other areas to be surfaced with a pedestrian grade tarmac surface.

SEATS AND BINS
2 no. Broxap BX17 4022 Edale Rustic 3 Slat Seat in Iroko with extended legs for ground fixing into concrete foundations.
Tel: 0844 800 408
1 no. Furnitubes Boston BOS 490 T Root mounted timber slatted Litter Bin
Tel: 020 8378 3200

TRIM TRAIL SPECIFICATION (SEE MASTERPLAN R/2491/8 FOR LOCATION)

Trim trail to be supplied by Playdale Ltd or similar approved.
Grasslok safety surfacing by Playdale to be used under trim trail equipment for impact absorbing qualities as well as for wear and tear. Ensure it is installed as per manufacturers instructions

PLAY EQUIPMENT SCHEDULE

T1 STEPPING LOGS - AT(DB8)
Stepping logs by Playdale Ltd - number in each area shown on drawing.

T2 TWIN BALANCE BEAM - BBT/S
Balance Beam by Playdale Ltd.

T3 ZIG ZAG STILTS -SLZ/S
Zig zag stilts by Playdale Ltd.

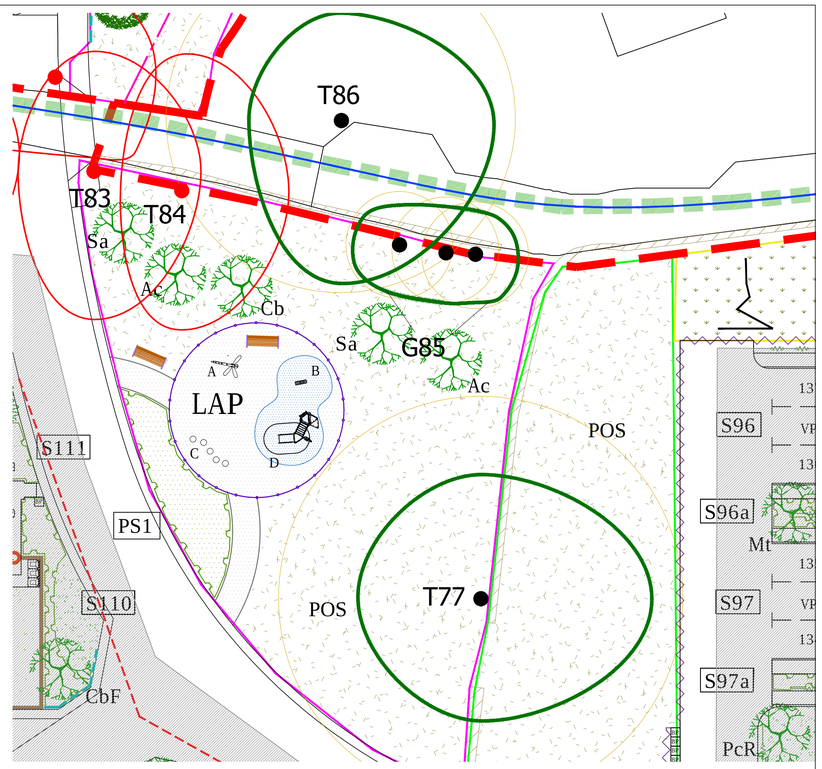

PLAY AREA SPECIFICATION

Play equipment to be erected all in accordance with manufacturers instructions and on surfacing as specified, to the manufacturers recommended depths to comply with critical fall heights.
The entire central play area is to be fenced with 1000mm high galvanised steel, bow top fencing finished in blue.
2 no. Hydraulic pedestrian gates with self closing mechanisms shall be as supplied by MGC Medway Galvanising Company Ltd (01795 479489) with a minimum of 1.2m clear opening, finished in red.

PLAY AREA SCHEDULE

A. DRAGONFLY
by Handmade Places (by Broxap)

B. SHEEP
by Handmade Places (by Broxap)

C. STEPPING LOGS
by Handmade Places (by Broxap)

D. EXPLORE CLIMBER
1 no. LEX/EXL by Playdale Ltd

SURFACING
Areas beneath play equipment (with exception of Dragonfly and Stepping Logs) to be surfaced with a coloured wetpour surface in Blue to the equipment manufacturer's required depths. Wet pour area to be edged against tarmac with a flexicurve product.
All other areas to be surfaced with a pedestrian grad tarmac surface.

SEATS AND BINS
2 no. Broxap BX17 4022 Edale Rustic 3 Slat Seat in Iroko with extended legs for ground fixing into concrete foundations.
Tel: 0844 800 408
1 no. Furnitubes Boston BOS 490 T Root mounted timber slatted Litter Bin
Tel: 020 8378 3200

TO BE READ IN CONJUNCTION WITH LANDSCAPE MASTERPLAN R/2491/8B

Rev.A: Play area updated to LPA requirements (SF) August 2023

Sue Farmer BA MALD MLI
Landscape Architect

fdalandscape

Westleigh Hall
Wakefield Road
Denby Dale
Huddersfield HD8 8QJ
telephone 01484 861611
fax 01484 861616
isdn 01484 866900
email info@fdalandscape.co.uk
www.fdalandscape.co.uk

client
Miller Homes

project
Residential Development
WOODHEAD ROAD,
BROCKHOLES,
HONLEY

drawing title
POS DETAILS - Sheet 2

scale	date	drwn by	drawing no
1:200 @A1	June 23	SF	R/2491/9A