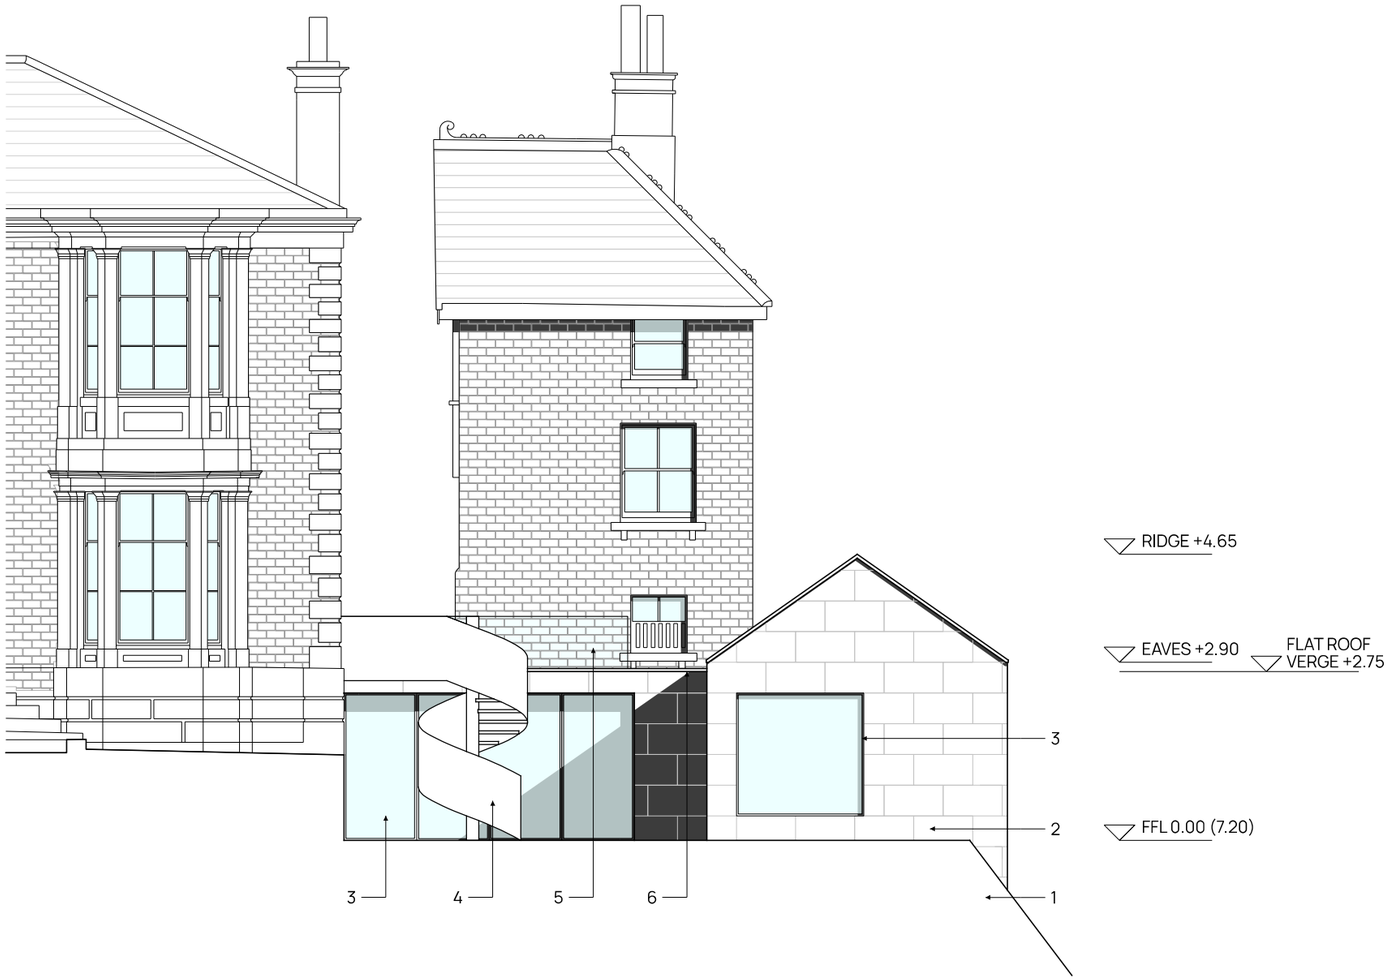

NORTH (FRONT) ELEVATION

EAST (SIDE) ELEVATION

1. Existing bank/driveway reinstated to engineers drawings
2. Smooth stone
3. Aluminium framed window/door col: light grey
4. Spiral staircase
5. Frameless glass balustrade
6. Stone coping
7. Standing seam zinc roof
8. Stone to match existing
9. Indicative location of photovoltaic panels

rev	date	description

Project: CELLAR CLOUGH HOUSE, MARSDEN

Title: ELEVATIONS AS PROPOSED

Project No: 23-07 | Drawing No: L(-4)011 | Status: PLANNING

Scale: 1:100@A3 | Date: JULY 2023 | Rev:

ARCDARC.COM

ARCD ARCHITECTS & DESIGNERS