


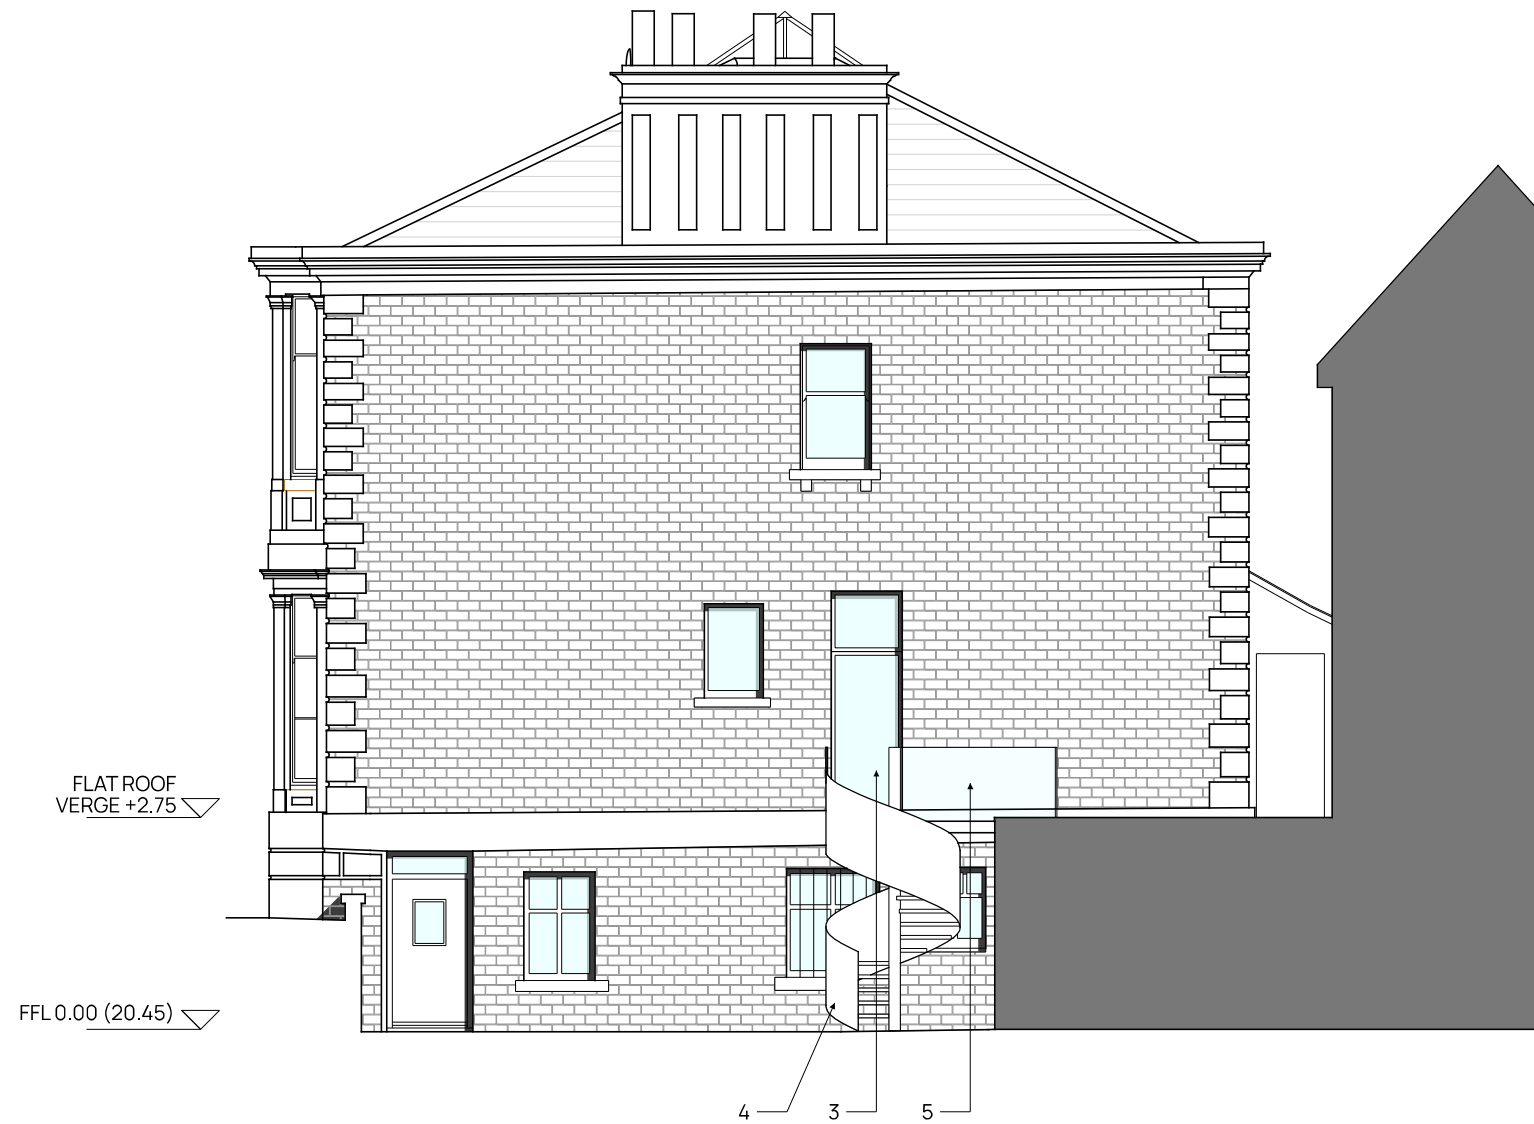

WEST (SIDE) ELEVATION B

1. Existing bank/driveway reinstated to engineers drawings
2. Smooth stone
3. Aluminium framed window/door col: light grey
4. Spiral staircase
5. Frameless glass balustrade
6. Stone coping
7. Standing seam zinc roof
8. Stone to match existing
9. Indicative location of photovoltaic panels