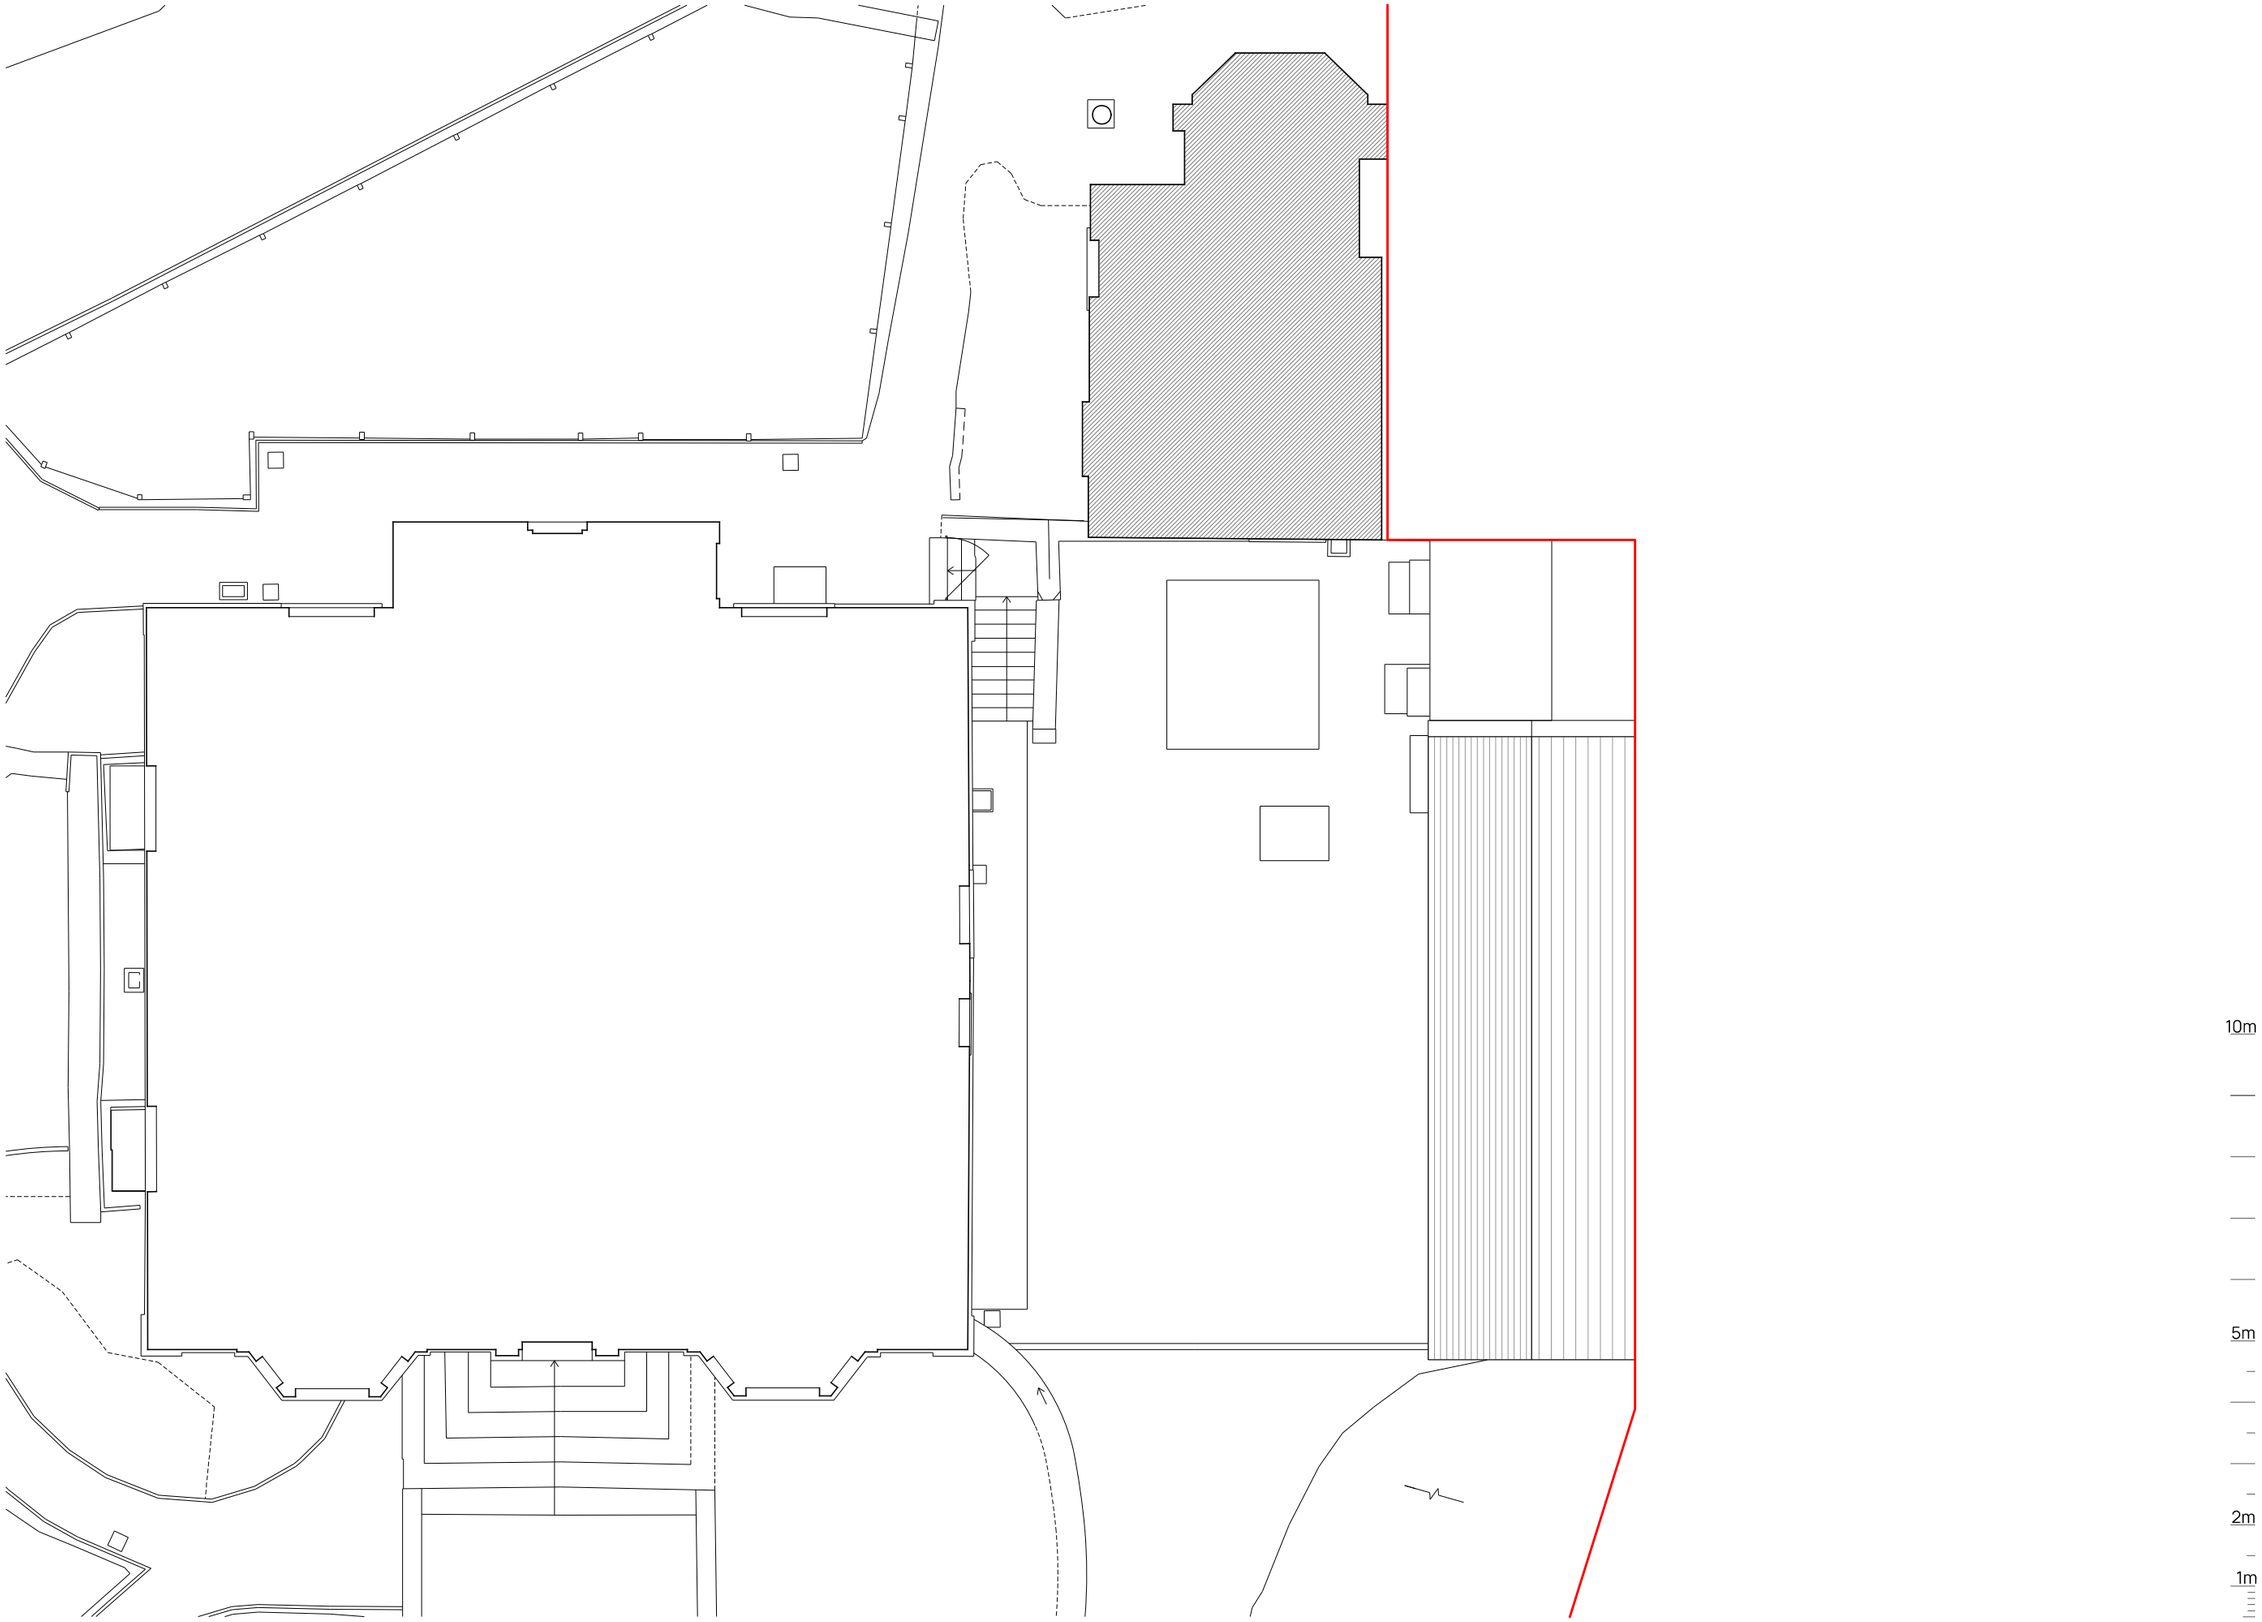

rev	date	description

Project **CELLAR CLOUGH HOUSE, MARSDEN**

Title GROUND/ROOF AS EXISTING

Project No 23-07 | Drawing No L(-2)020 | Status PLANNING

Scale 1:100@A3 | Date JULY 2023 | Rev

ARCDARC.COM

ARCD ARCHITECTS & DESIGNERS