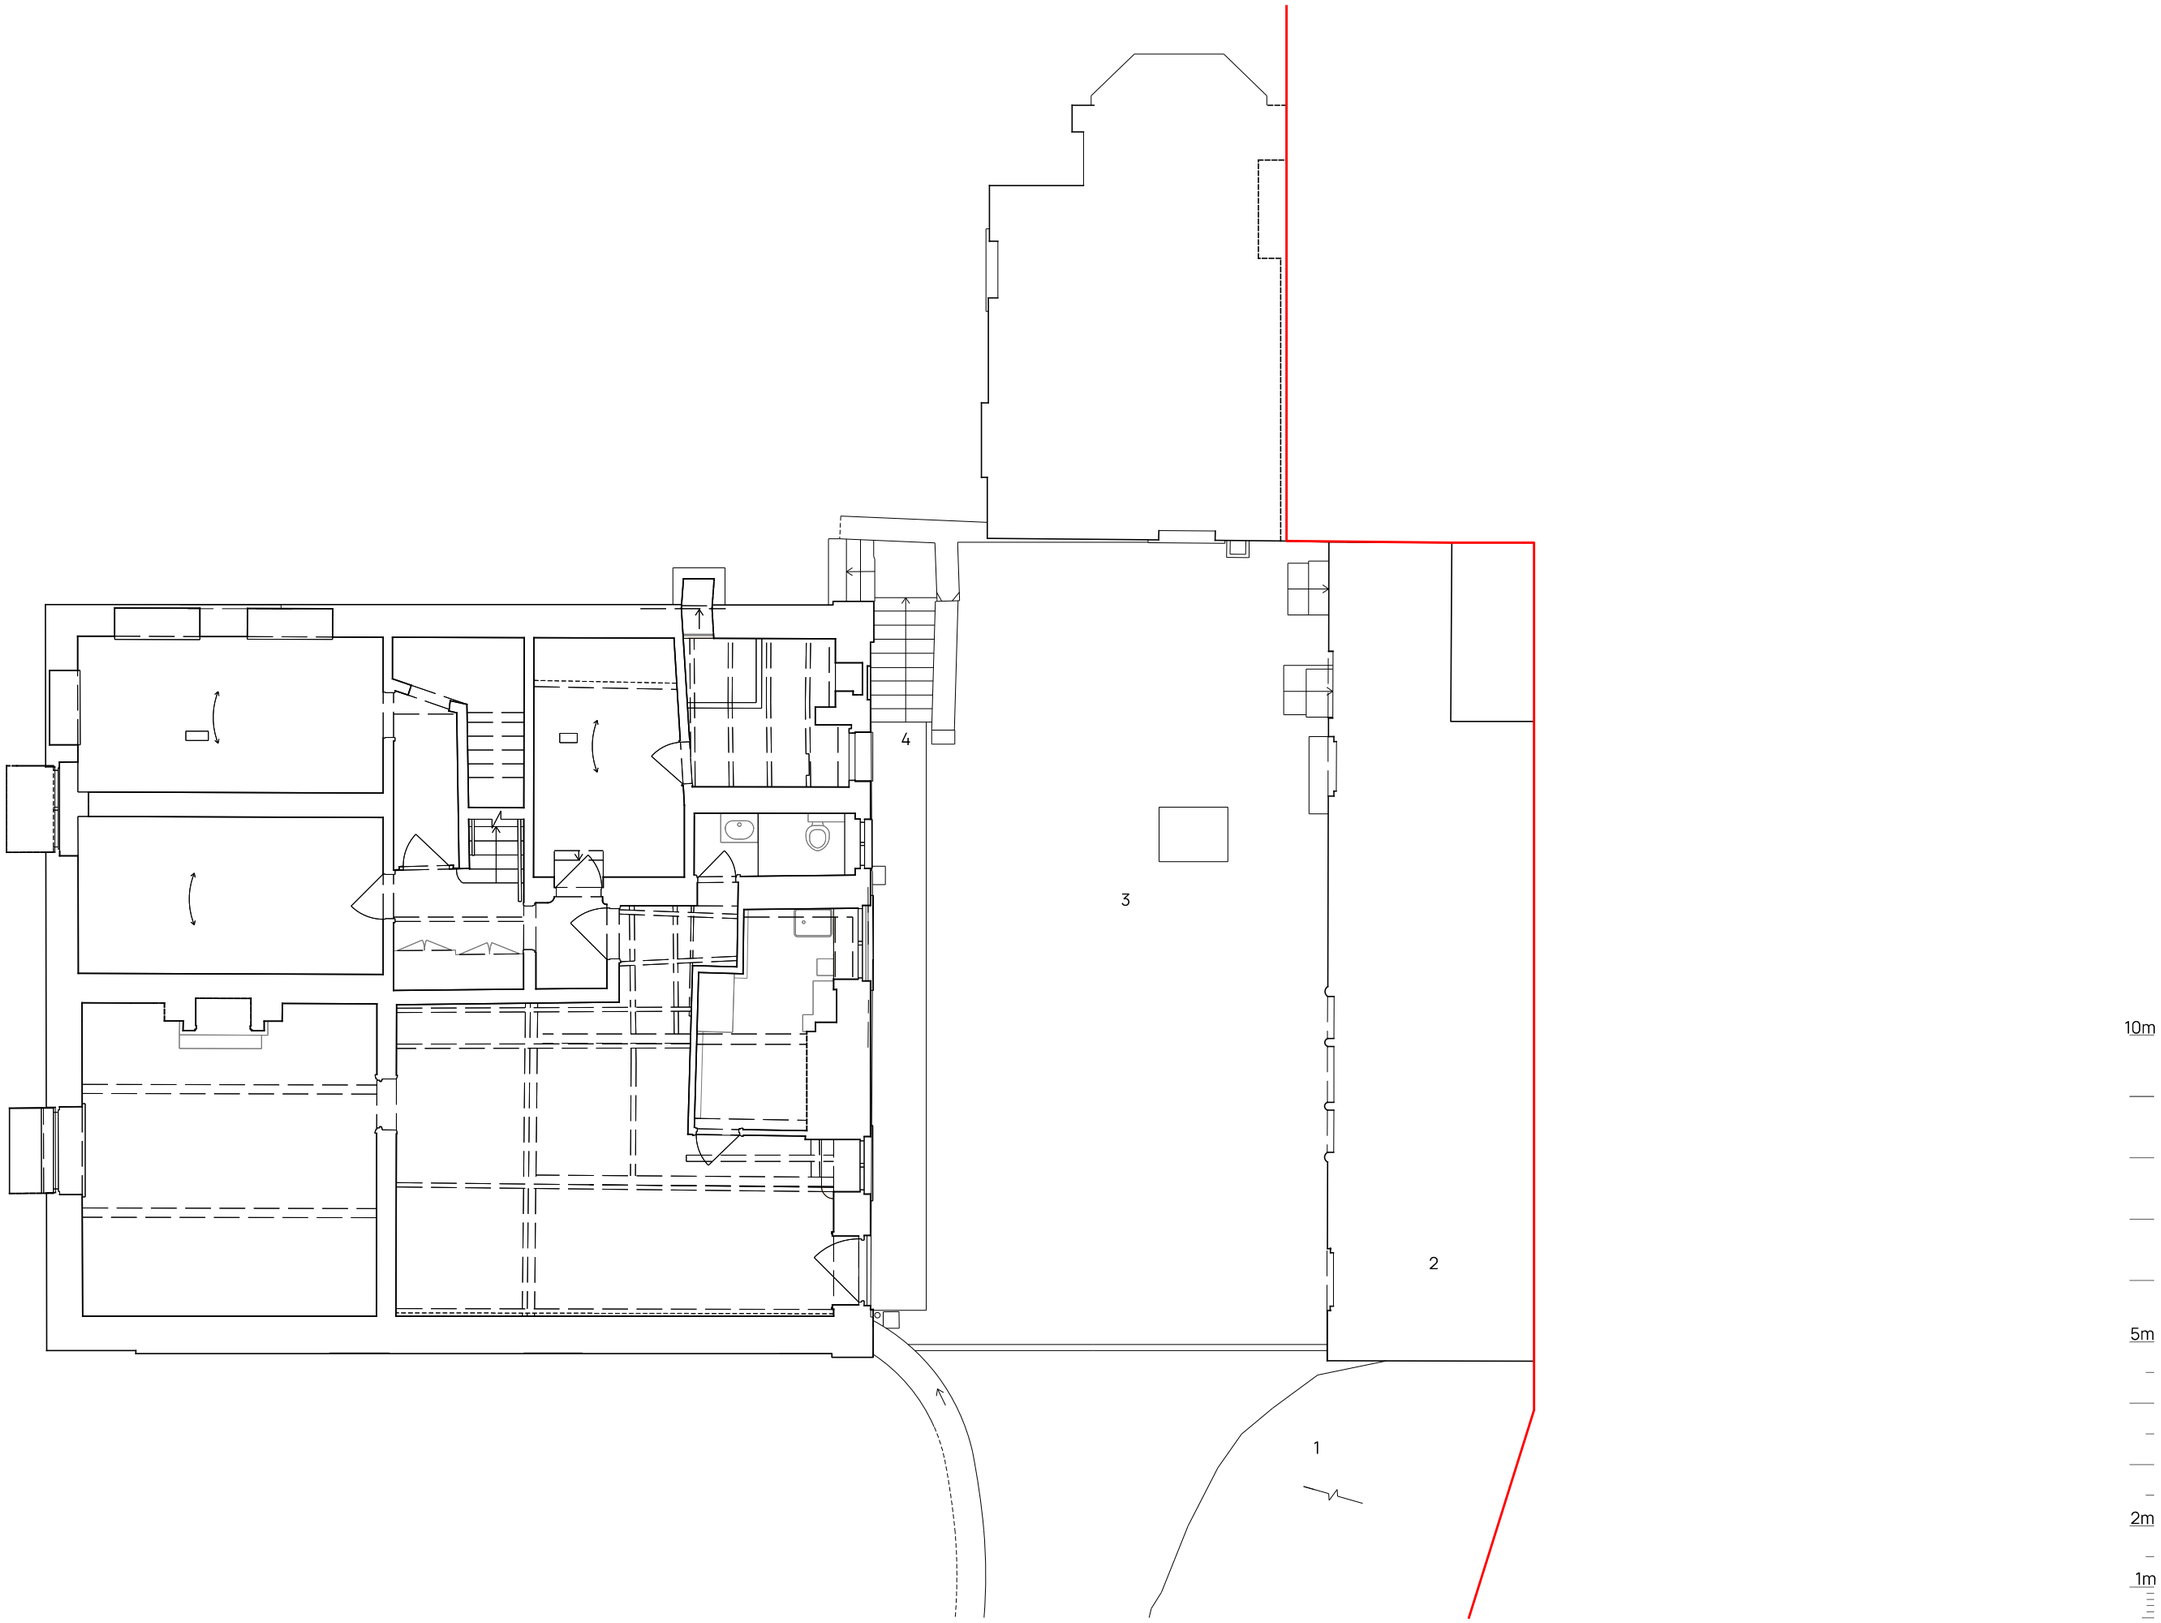

1. Existing driveway fallen away due to landslide, due to be reinstated.
2. Outbuilding requiring demolition due to landslide.
3. Courtyard
4. Stair to higher level

rev	date	description

Project: **CELLAR CLOUGH HOUSE, MARSDEN**

Title: LOWER GROUND FLOOR AS EXISTING

Project No: 23-07 | Drawing No: L(-2)010 | Status: PLANNING

Scale: 1:100@A3 | Date: JULY 2023 | Rev:

ARCDARC.COM

ARCD ARCHITECTS & DESIGNERS