
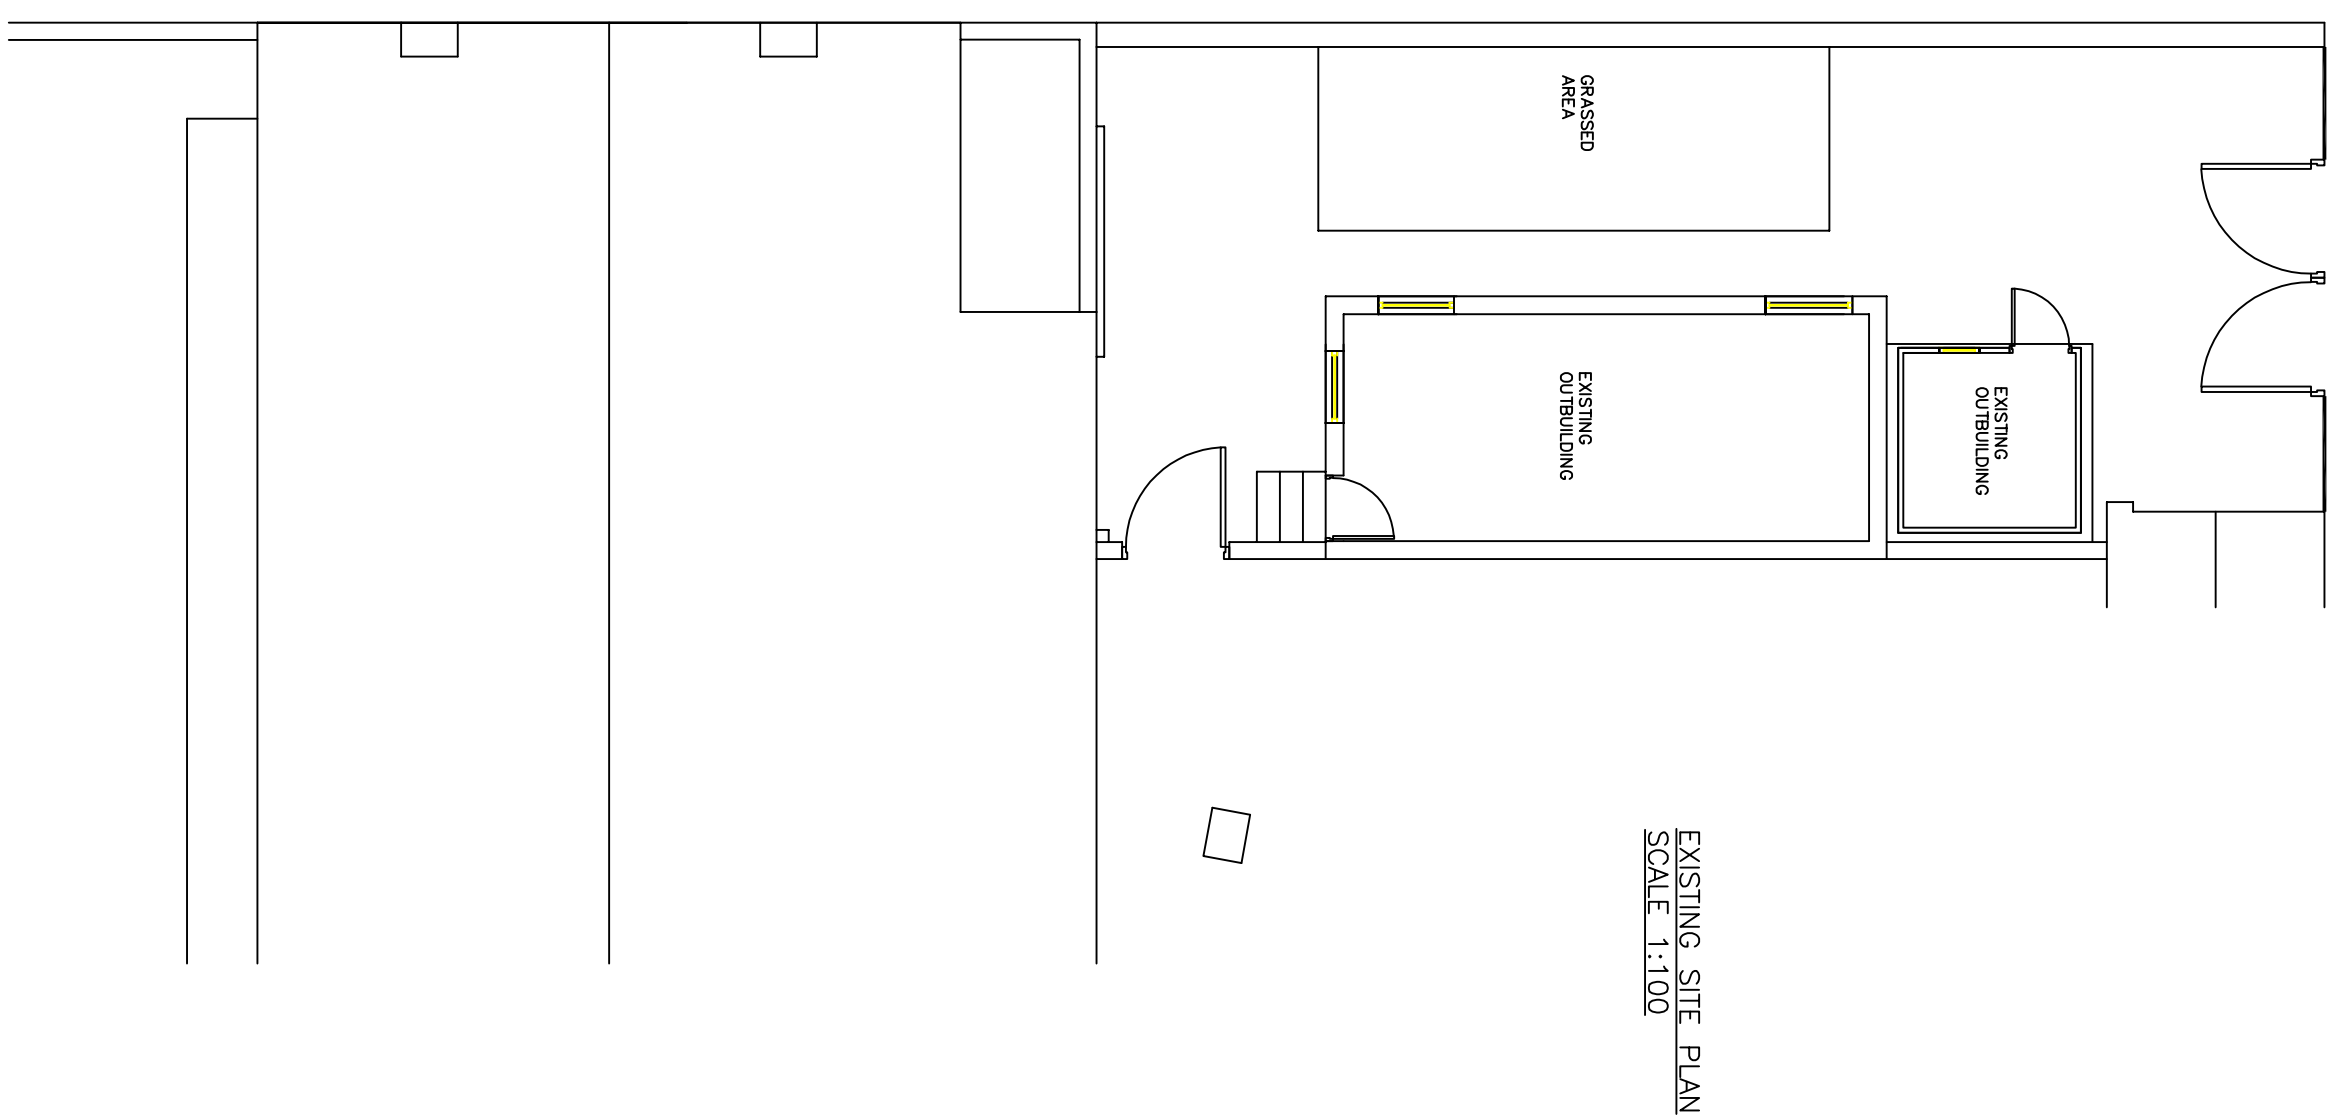
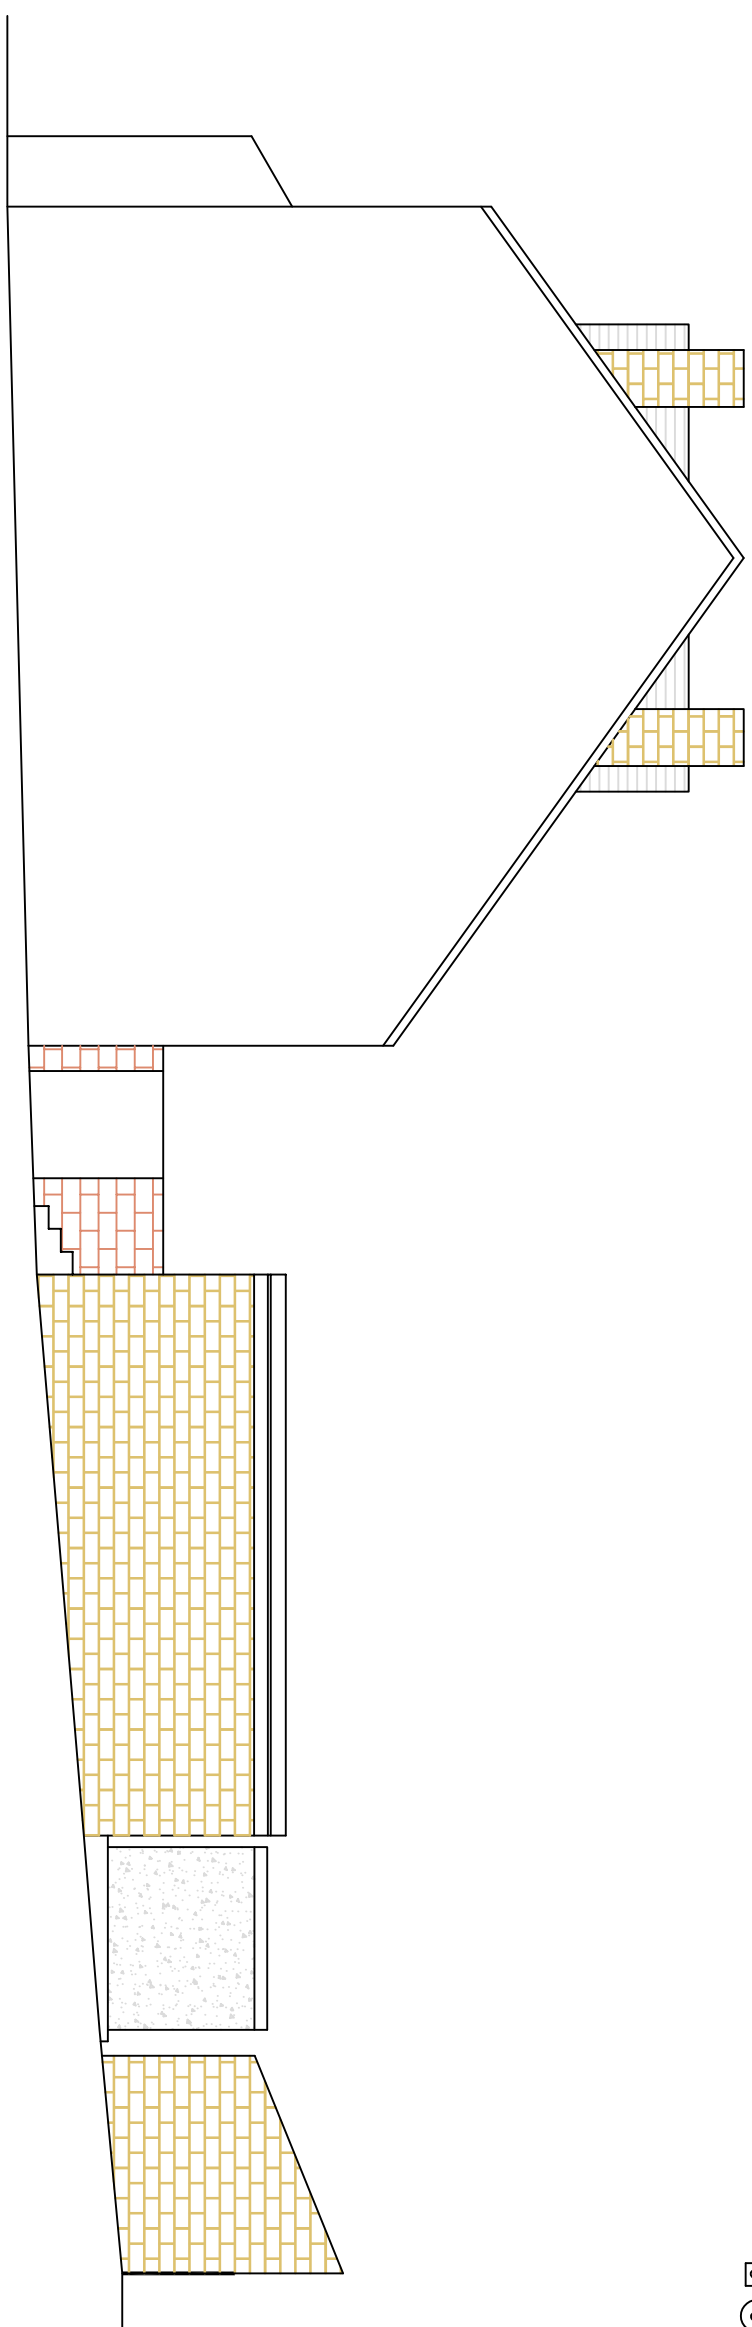
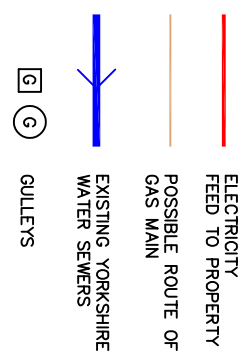


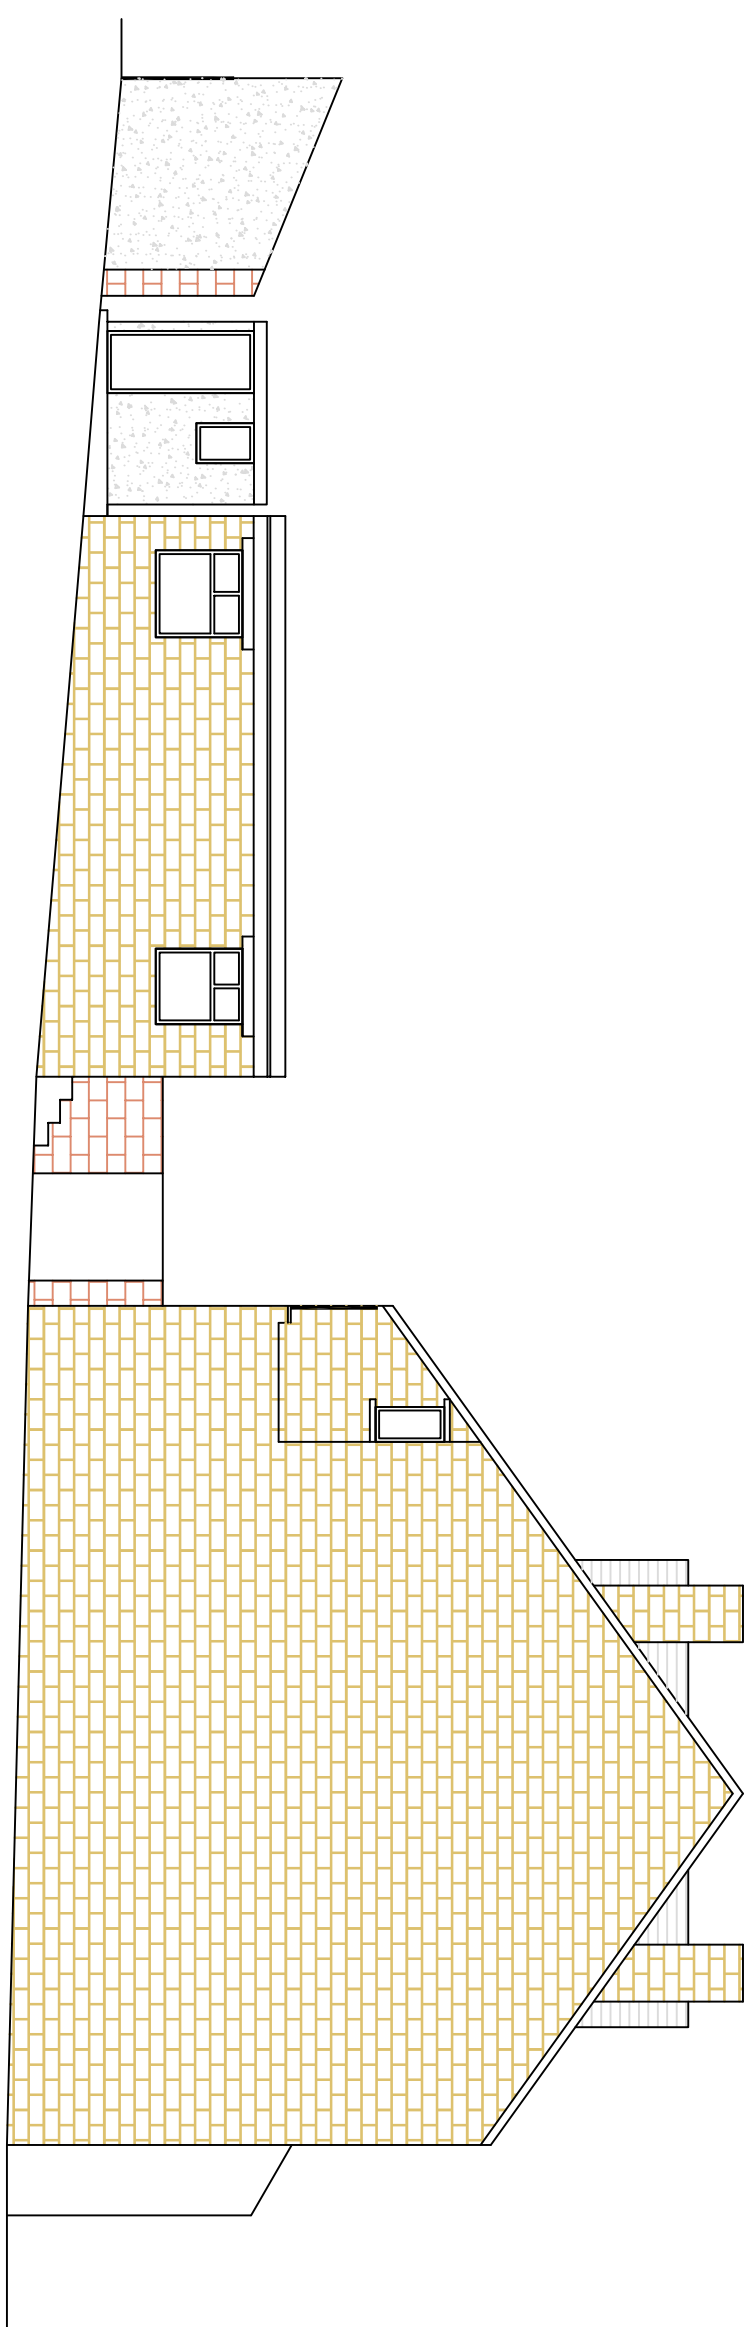


NOTE – THIS DRAWING IS FOR PLANNING PURPOSES ONLY – FURTHER DETAILED DRAWINGS WILL BE REQUIRED AS PART OF A BUILDING REGULATIONS APPLICATION.

NOTE - DO NOT
SCALE OFF DRAWING.
DIMENSIONS TO BE
CONFIRMED ON SITE

ALL DIMENSIONS IN MM

NOTE - THIS DRAWING IS TO BE READ IN CONJUNCTION WITH DRAWING NO. S03 - WORK SPECIFICATION

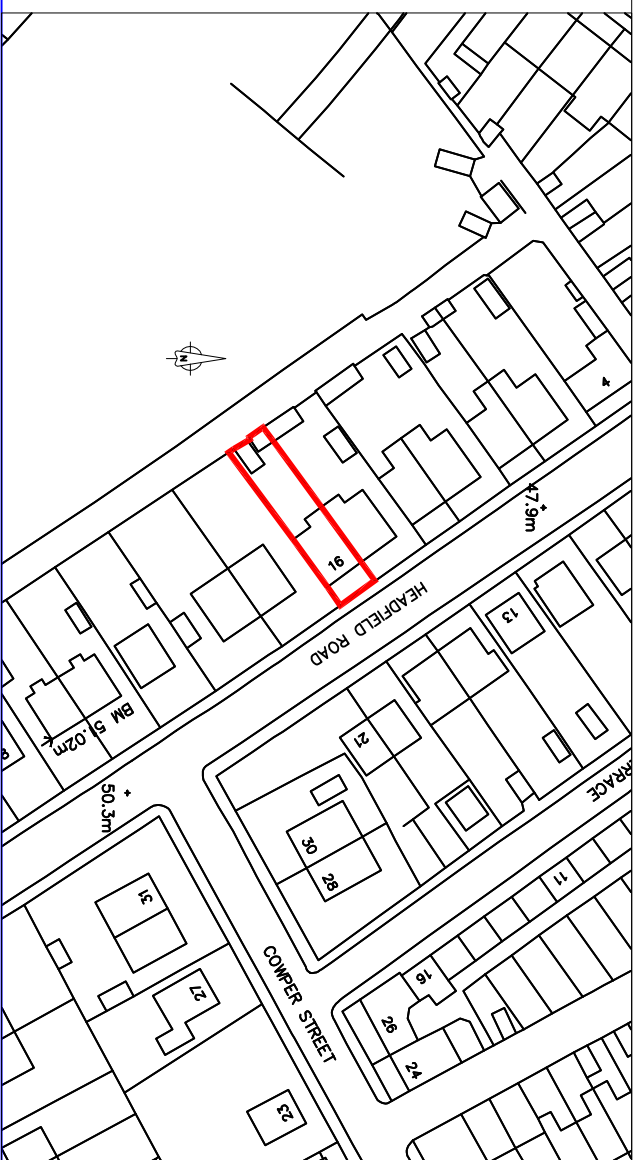

Revisions			
Date	May 2023	Planning Application for: Proposed Outbuilding 16 Headfield Road, Densbury	
		Drawing Title:	
		Existing Plans and Elevations	
		Drawing No.	S01
		Scale:	As shown
		Paper Size:	A1
		Rev	