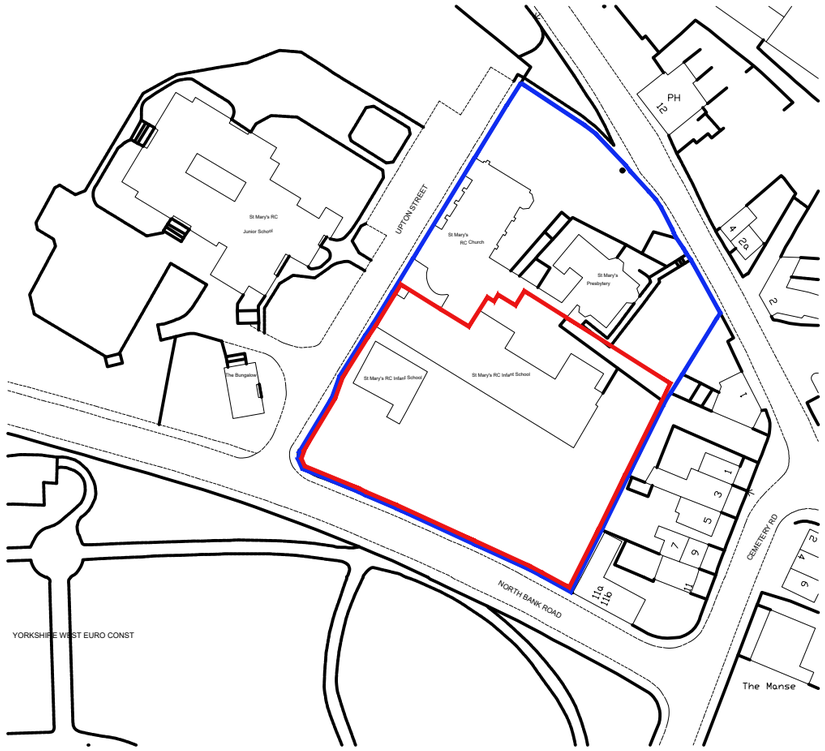

Location Plan

Scale 1:1250 @ A3

Notes

THIS DRAWING READ IN CONJUNCTION WITH :

Rev	Description	Date	Dr by	App by
-	-	-	-	-

original by	date created	approved by
CG	20.07.2023	PF

Choose Office

Address

client
The Diocese of Leeds

project
St Mary's School, Batley
Redevelopment of Existing Site

drawing
Location Plan

project number		scale
2016.00001.005		1:1250 @A3
drawing number	rev	issue status
STC-AHR-00-DR-A-20-004	0	S1

This drawing is to be read in conjunction with all related drawings. All dimensions must be checked and verified on site before commencing any work or producing shop drawings. The originator should be notified immediately of any discrepancy.
This drawing is copyright and remains the property of AHR.