



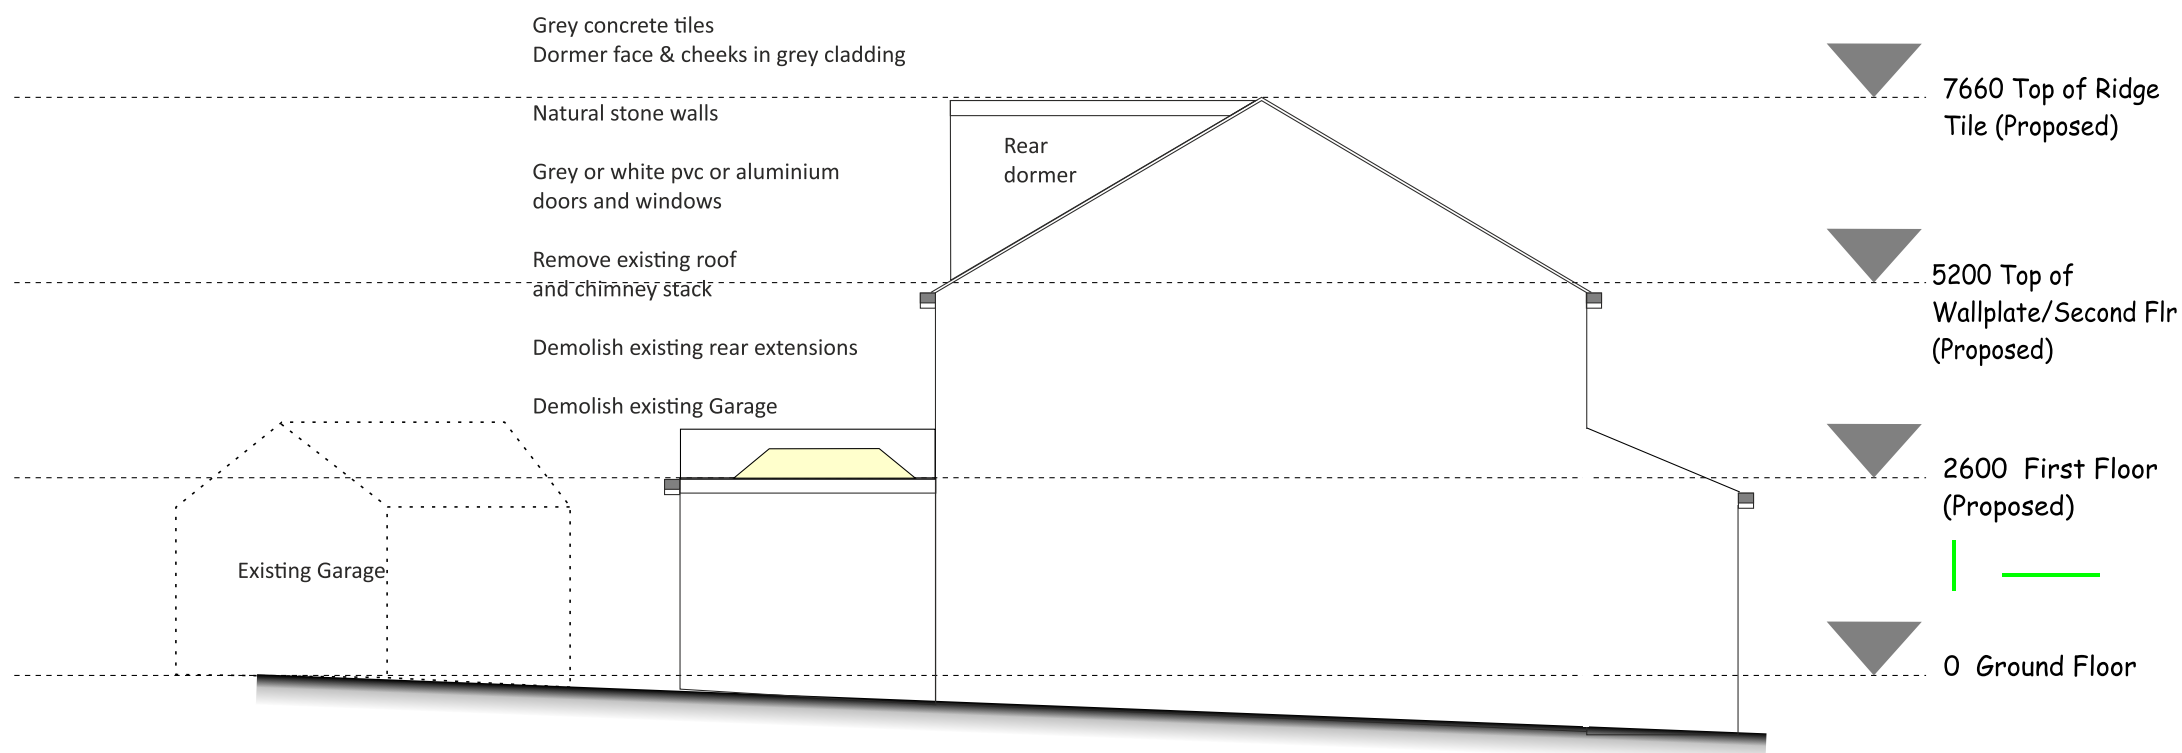

Proposed Side Elevation Scale 1:100 (Ref: HD45DB47v3)

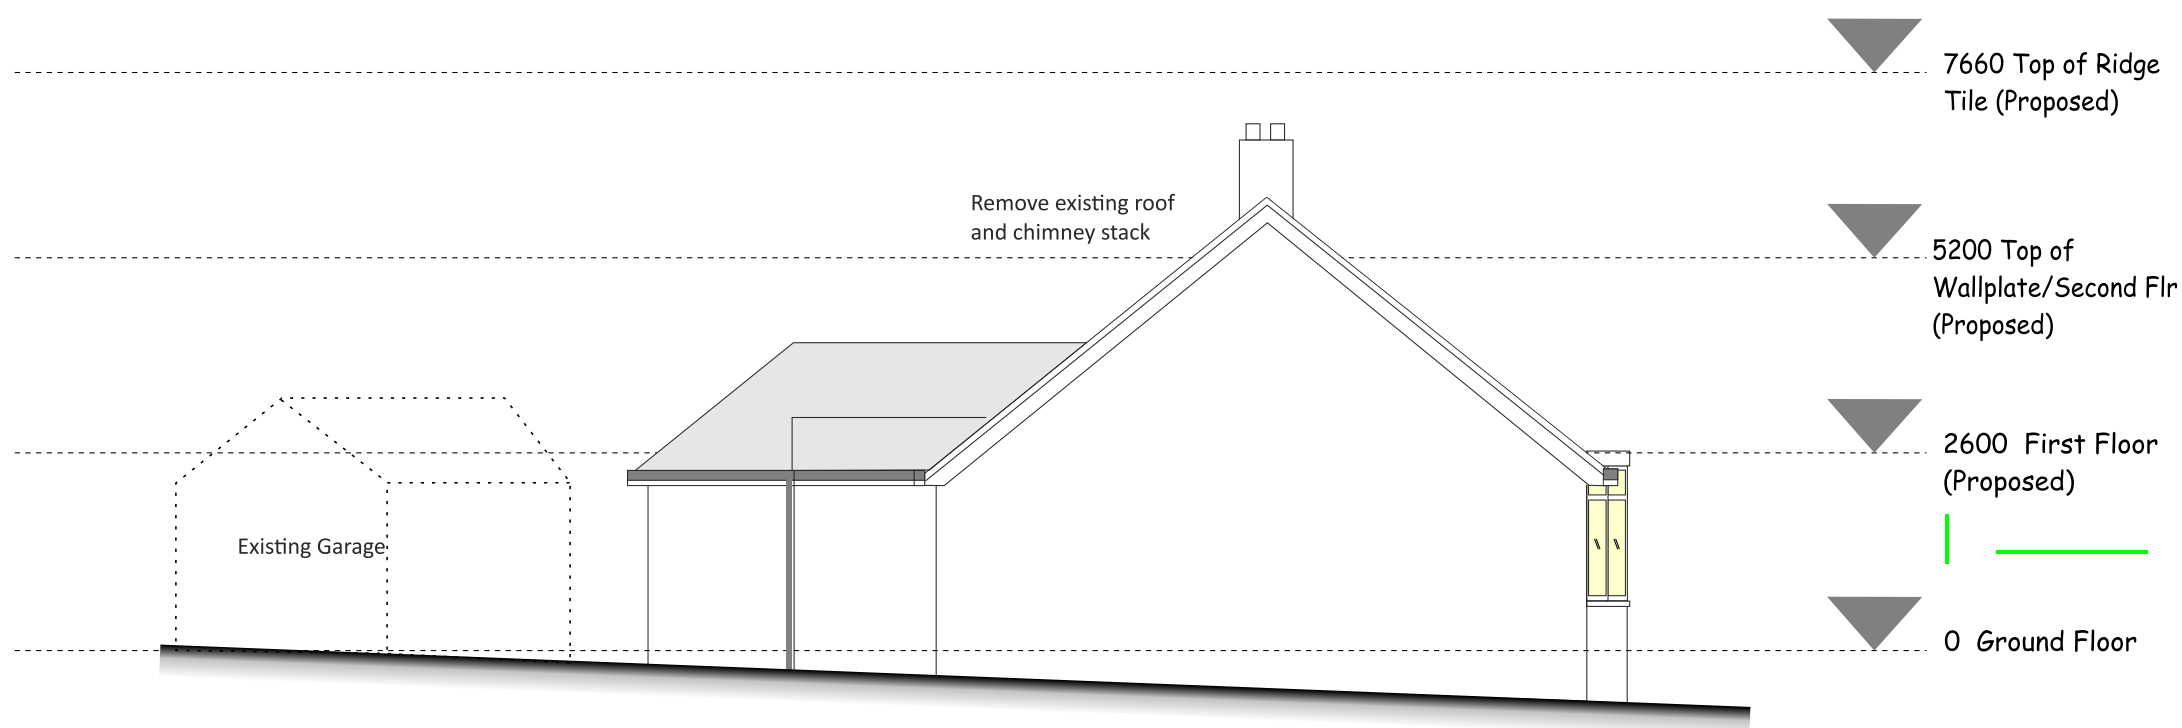

Existing Side Elevation Scale 1:100 (Ref: HD45DB47v3)