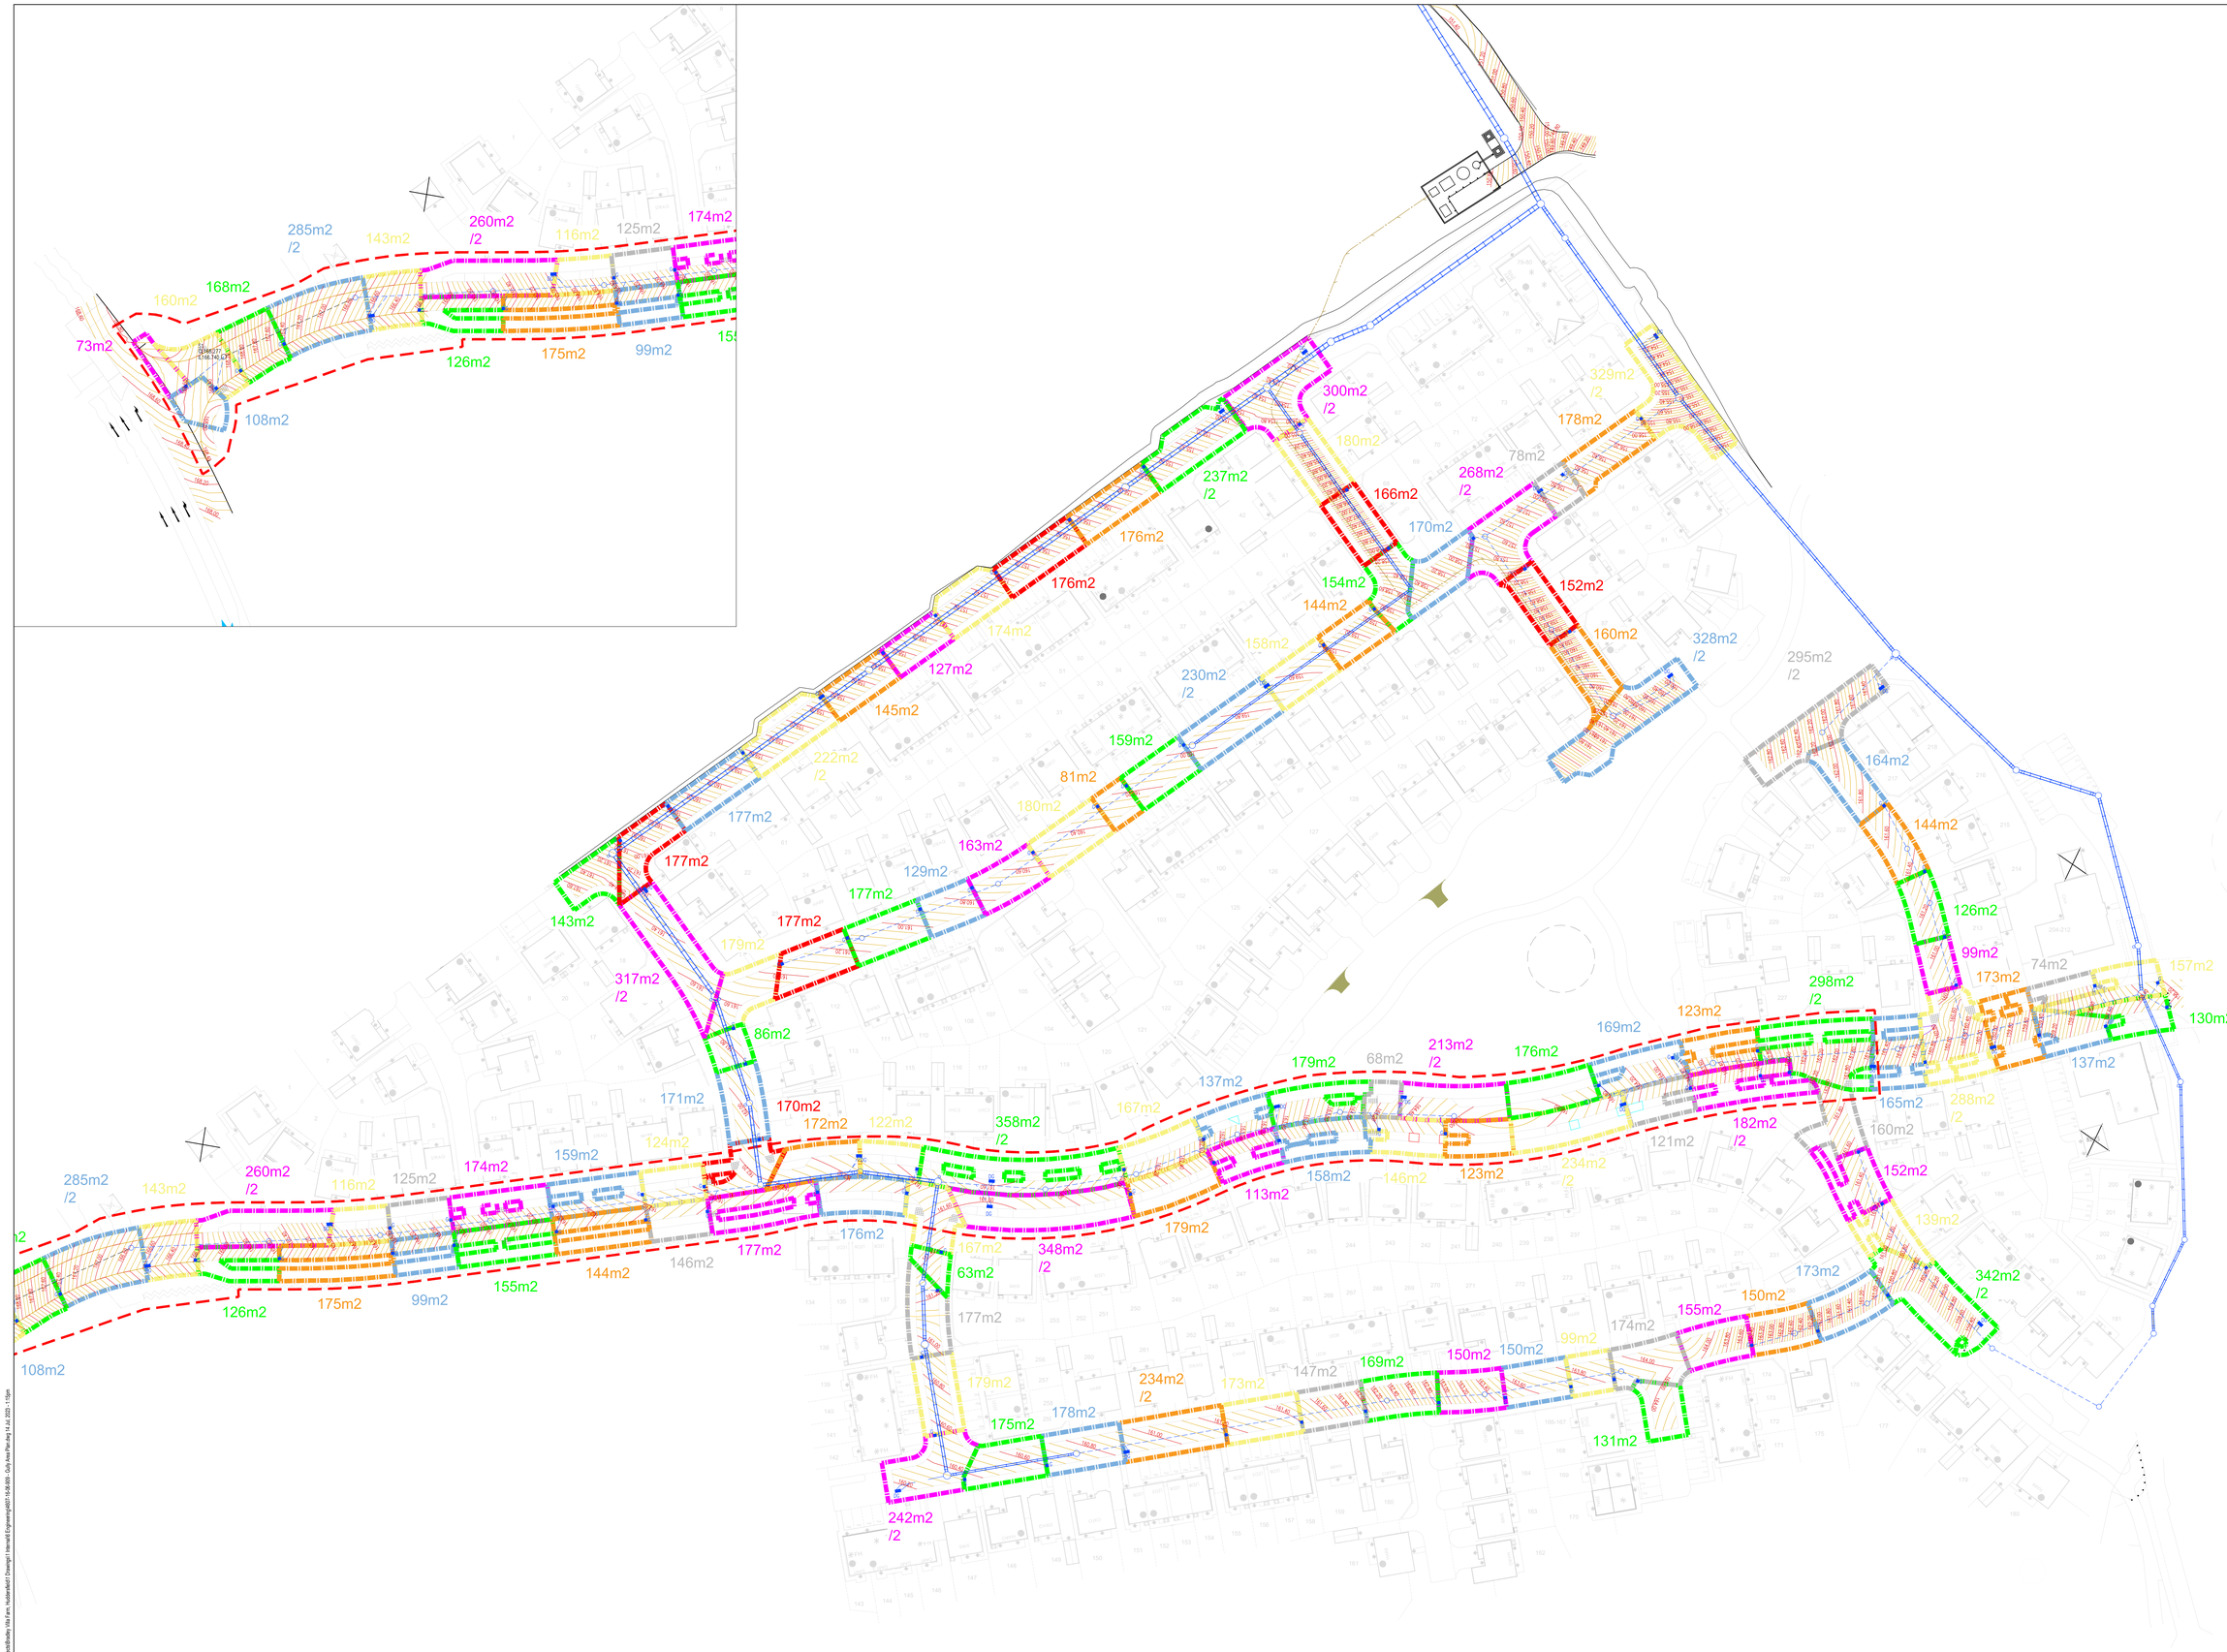

DO NOT SCALE

N
W E
S

NOTES

1. THIS DRAWING IS BASED UPON REDROW HOMES SITE LAYOUT REFERENCE BVF-16-02-03 — PROPOSED SITE LAYOUT, AND MCT GEO-ENVIRONMENTAL TOPOGRAPHICAL SURVEY DRAWING REFERENCE P18-01196 DATED FEB 2019.

KEY

PHASE 1 S38

REV	DATE	BY	DESCRIPTION	APPROVED
A	22.06.23	ADNB	DRAWING REVISED TO SUIT S38 COMMENTS RECIEVED 13 JUNE 2023	MA

REDROW

Redrow House, Brunel Road, Wakefield 41 Industrial Estate, WF2 0XG
Tel: +44 (0)1924 822 566
www.redrow.co.uk

MARKETING NAME:

-

PROJECT:

BRADLEY VILLA FARM
HUDDERSFIELD

TITLE:

GULLY AREA PLAN
PHASE 1

SCALE @ A0:	DESIGN/DRAWN:	APPROVED:	DATE:
1:500	MA	MA	MAY 23

PROJECT No:	DRAWING No:	REV:
4607	4607-16-06-909	A

© Redrow plc or its group companies. All rights reserved.