DO NOT SCALE, IF IN DOUBT ASK. DO NOT INTERROGATE CAD BASE

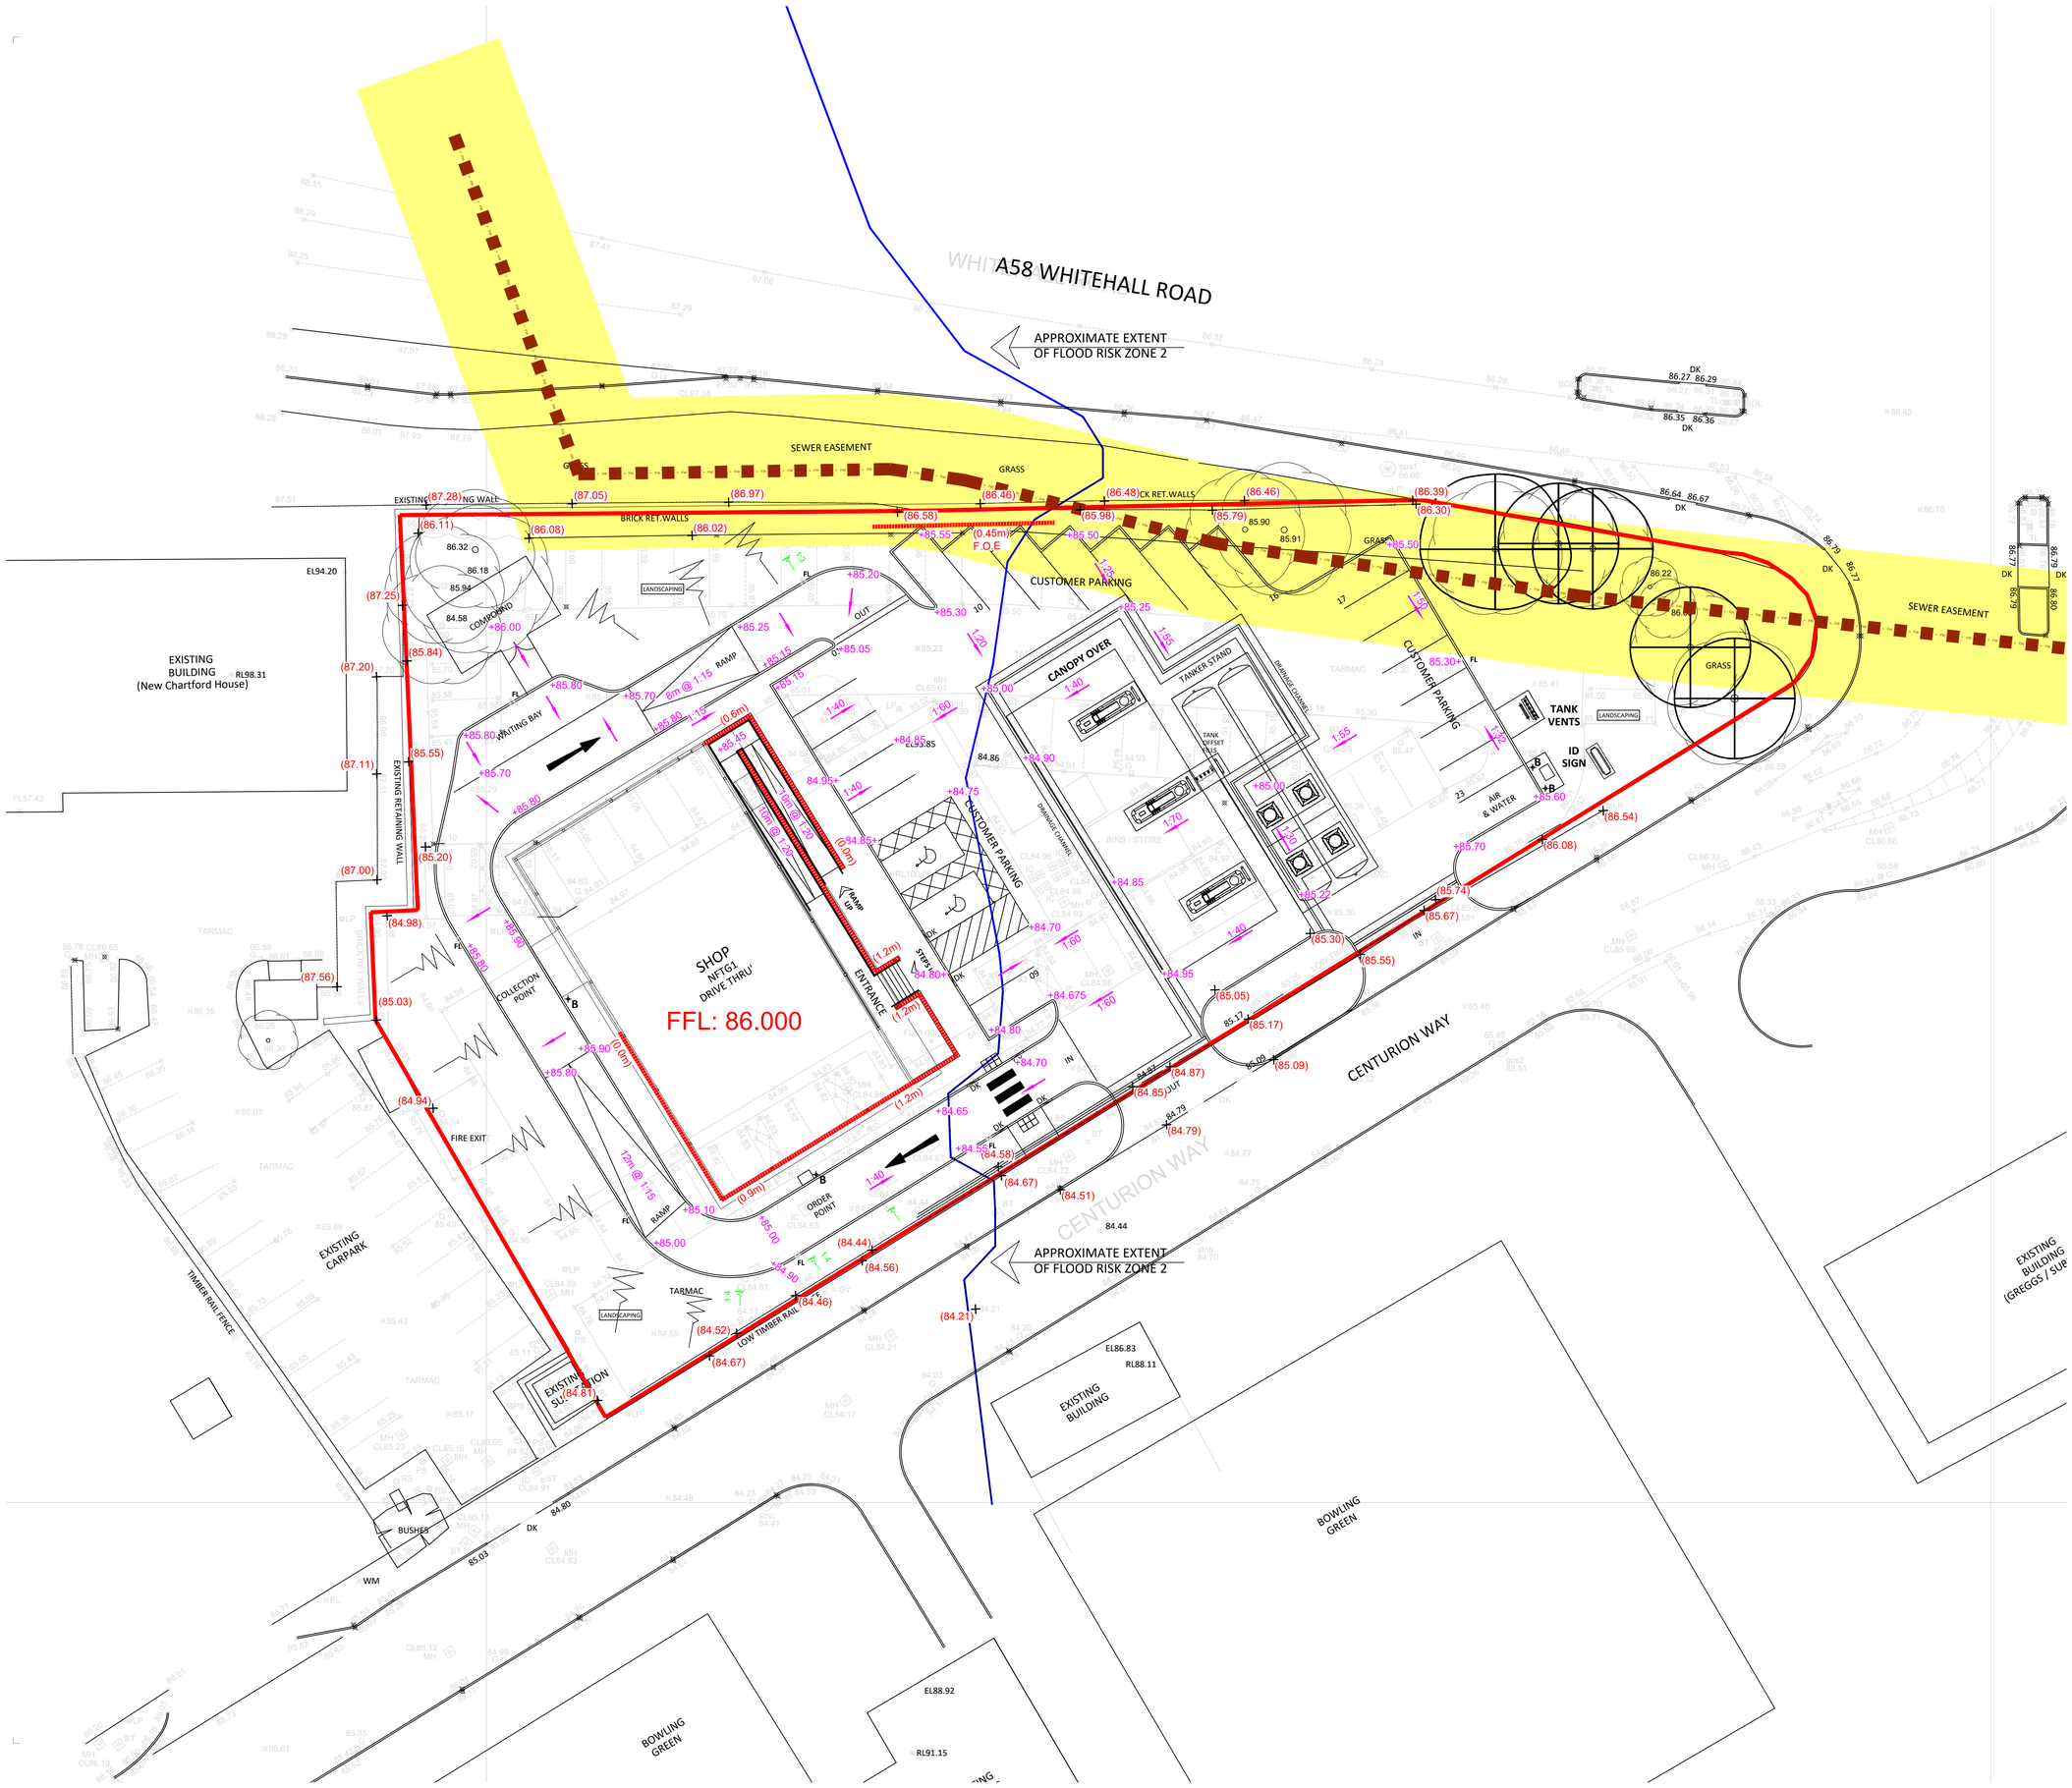

1:3	PROPOSED BANKING
+3.20	PROPOSED LEVELS
1:60	PROPOSED GRADIENTS
(2.59)	EXISTING BOUNDARY LEVELS
(XXm)	RETAINING STRUCTURE

REV.	DATE.	REVISION.	BY.	CHK.
–		FIRST ISSUE.	PH	NB
A	05.09.23	UPDATED TO CONSTRUCTION ISSUE.	PH	NB

Euro Garages Ltd

Proposed PFS & Drive 'Thru' Restaurant
Centurion Way, Cleckheaton

Proposed Levels Plan

Goodson Associates

Tel: +44 (0)113 369 7925
Fax: -
Email: leeds@goodsons.com
Web: www.goodsons.com

Consulting Civil, Structural & Transportation Engineers
Fountain House, 4 South Parade,
Leeds, LS1 5QX
Also at Aberdeen, Edinburgh and Glasgow.

PLANNING

DATE CREATED:	June '22'	SCALE:	1:200 @ A1

CONTRACT No:	DRAWING No:	REV:
P15622	503	A