




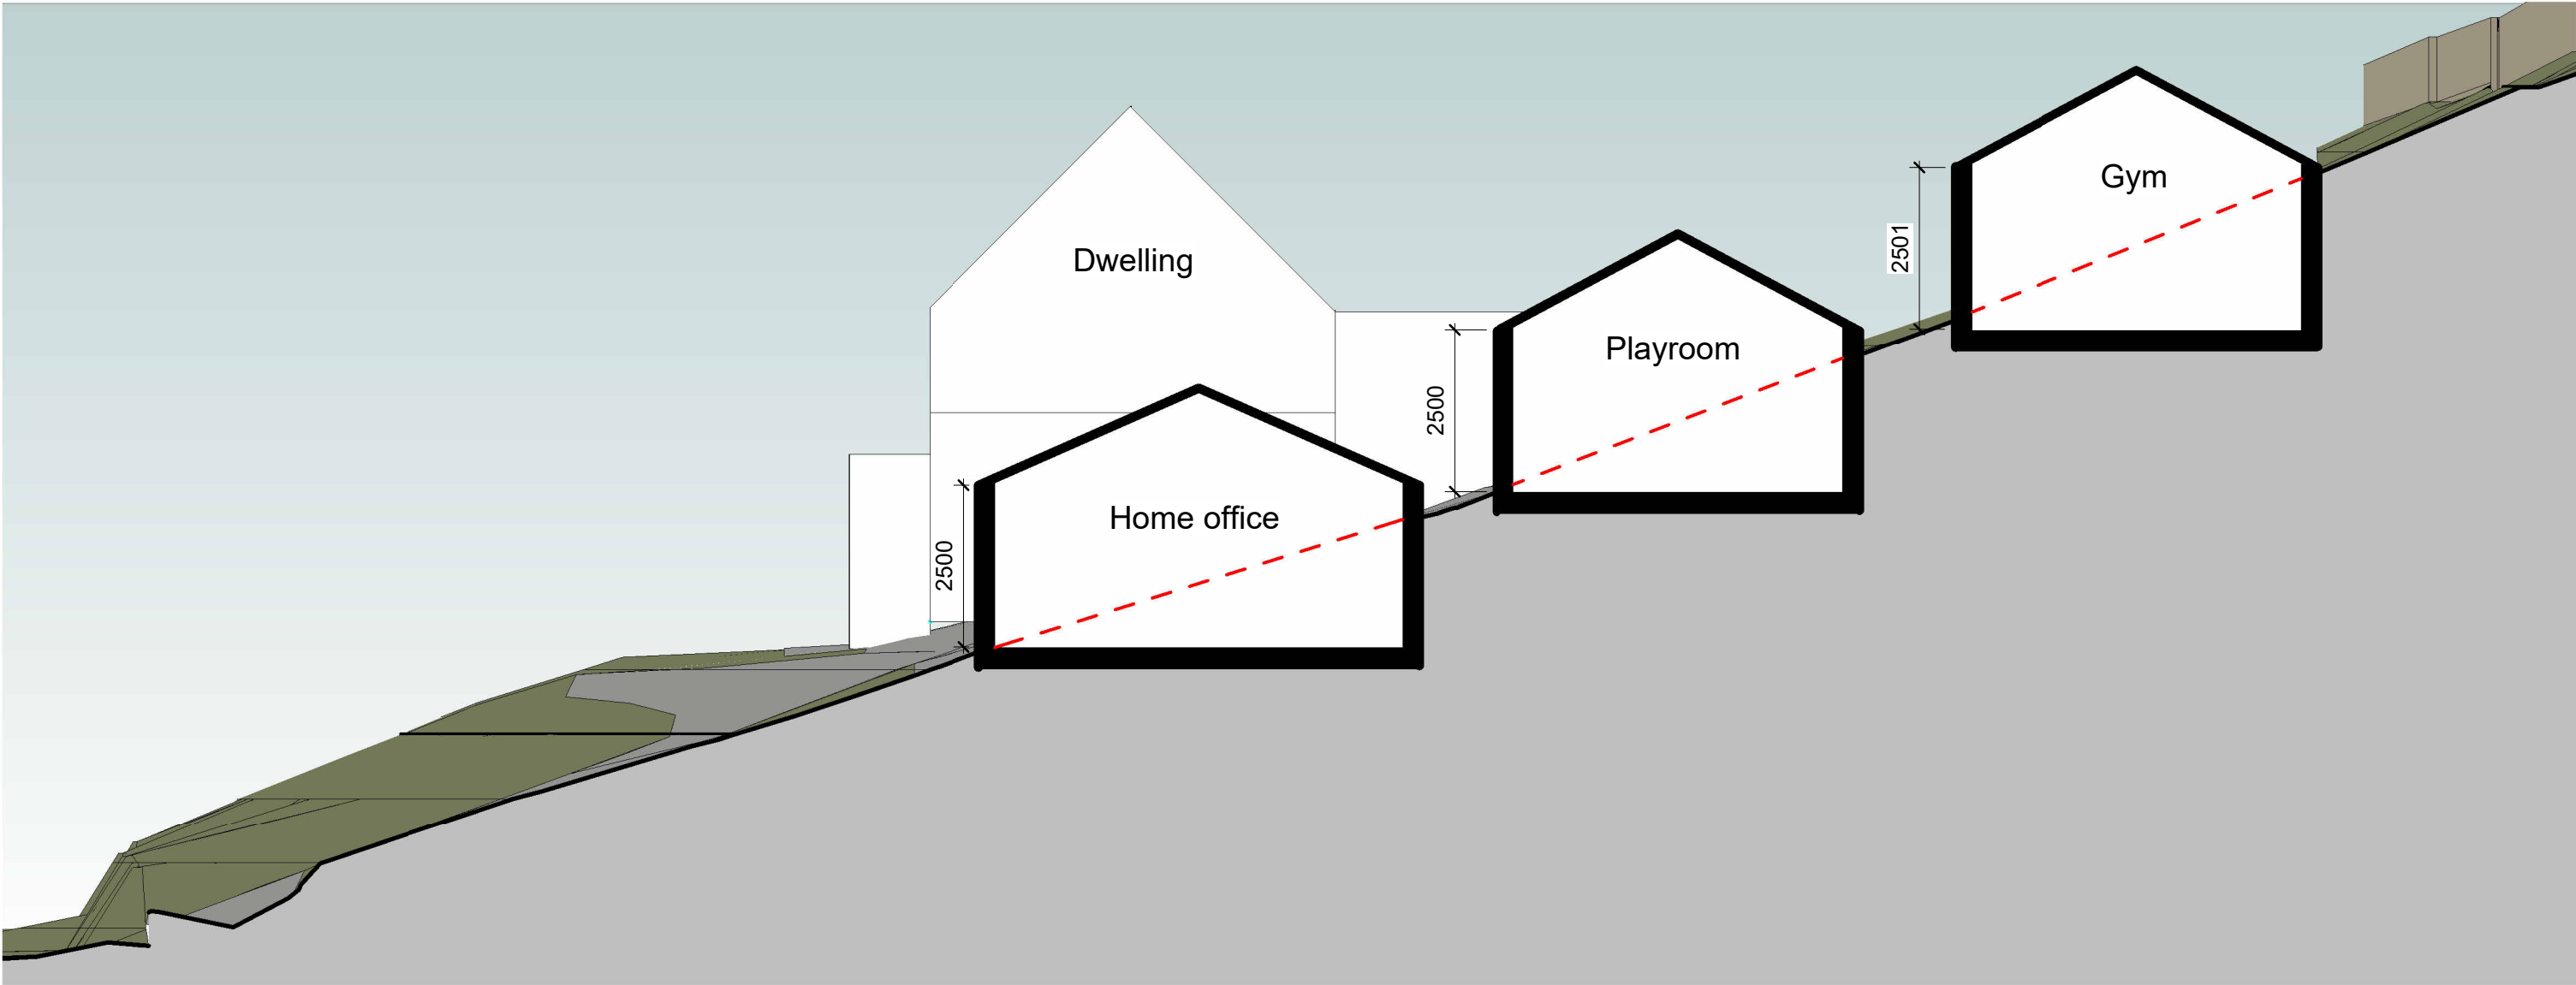


Section A-A  
1 : 100

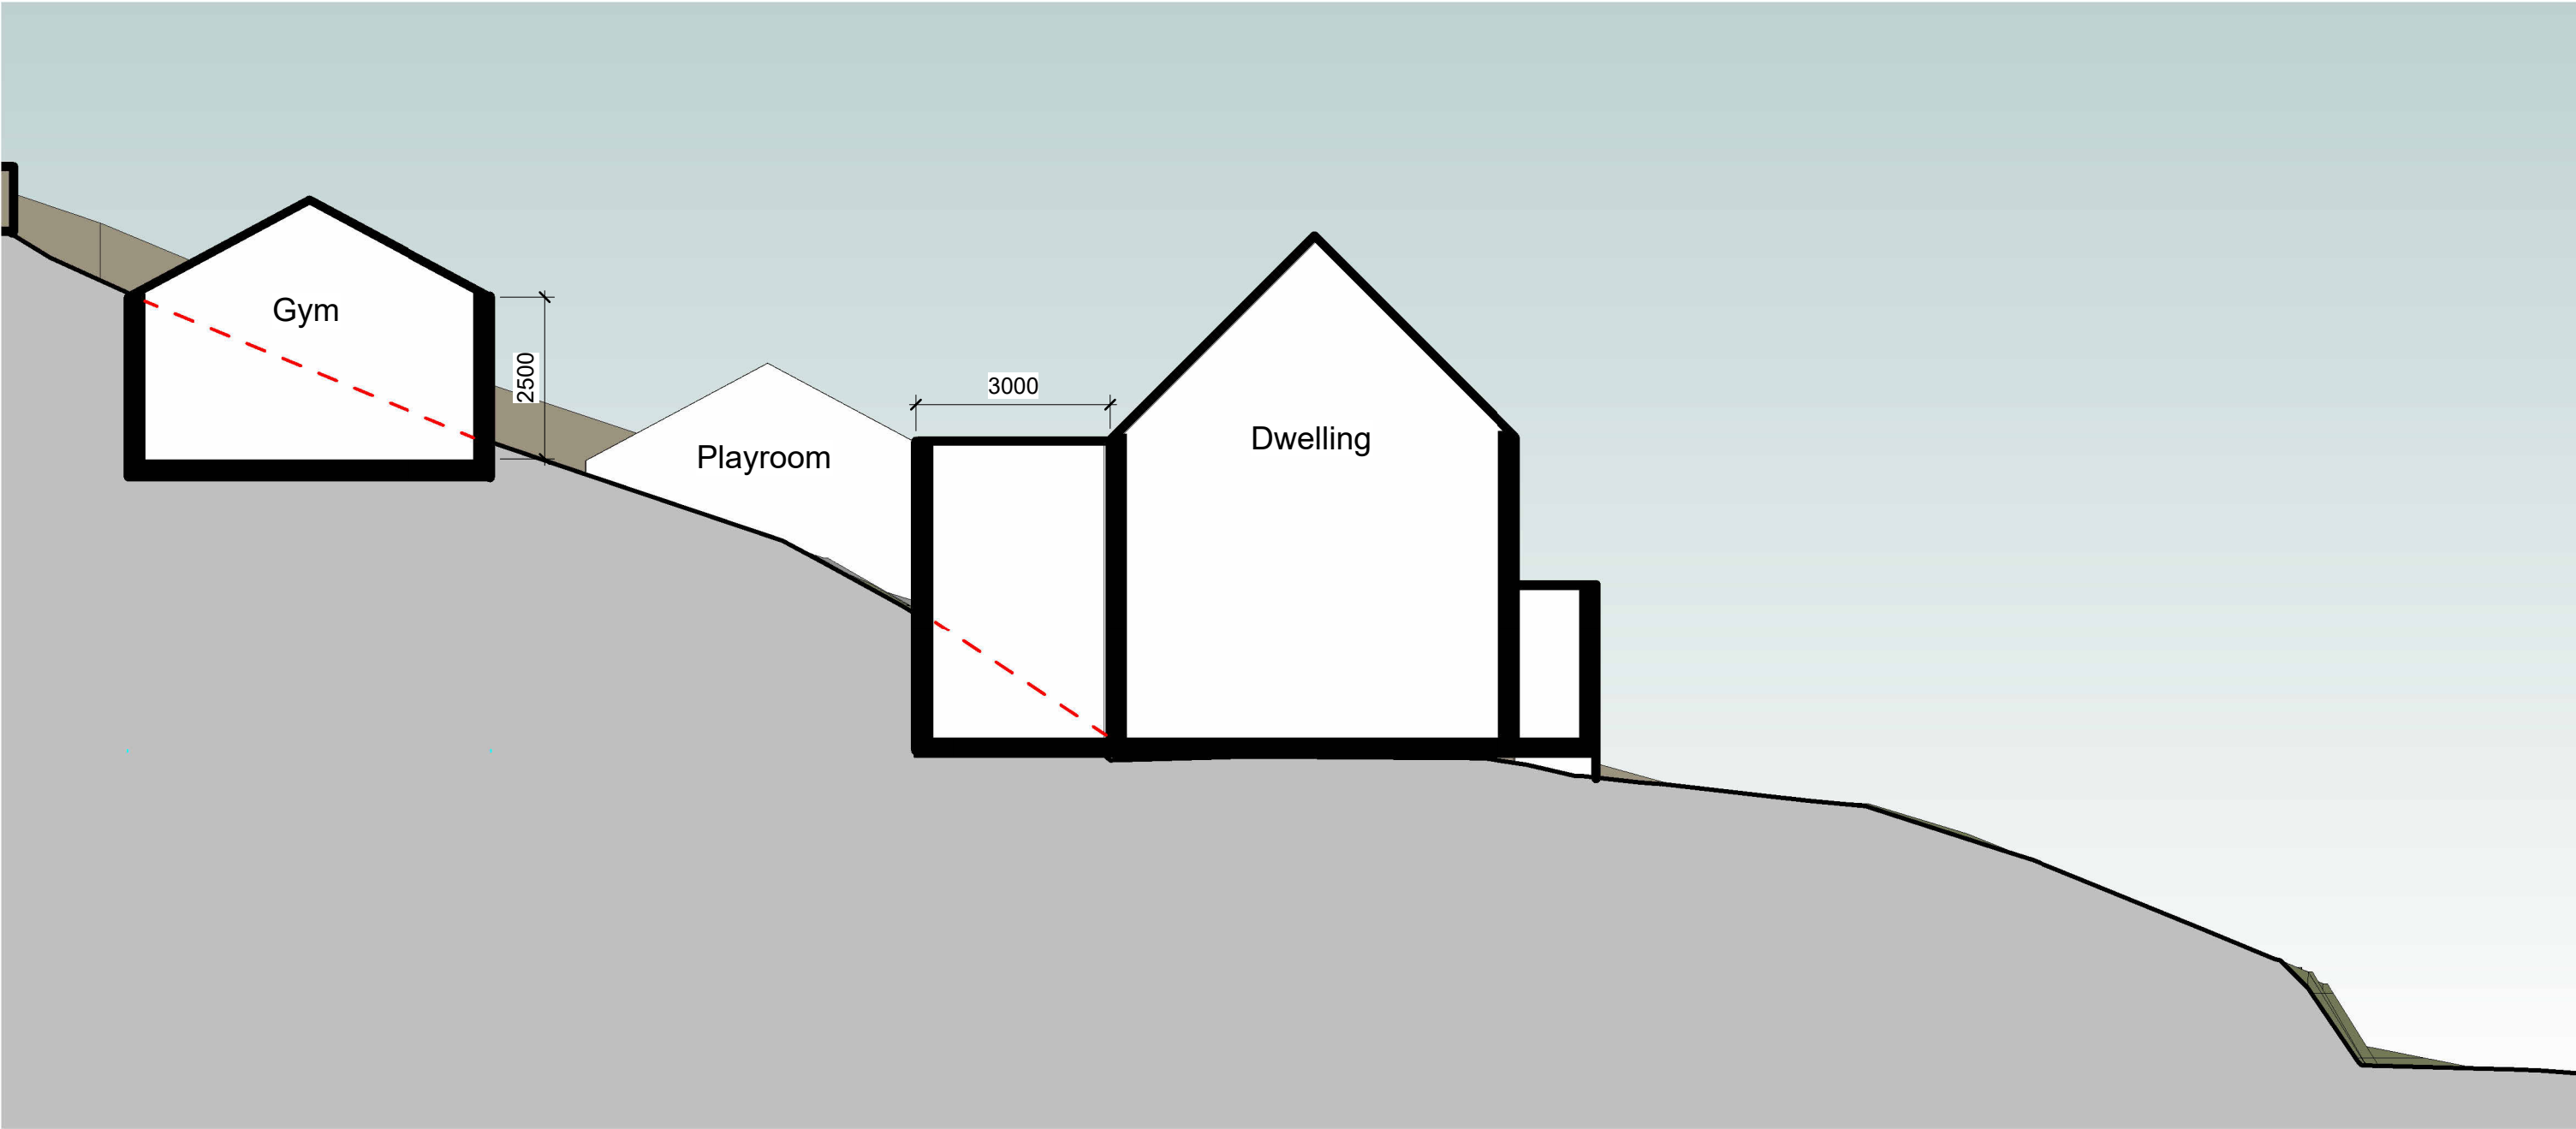

Section B-B  
1 : 100

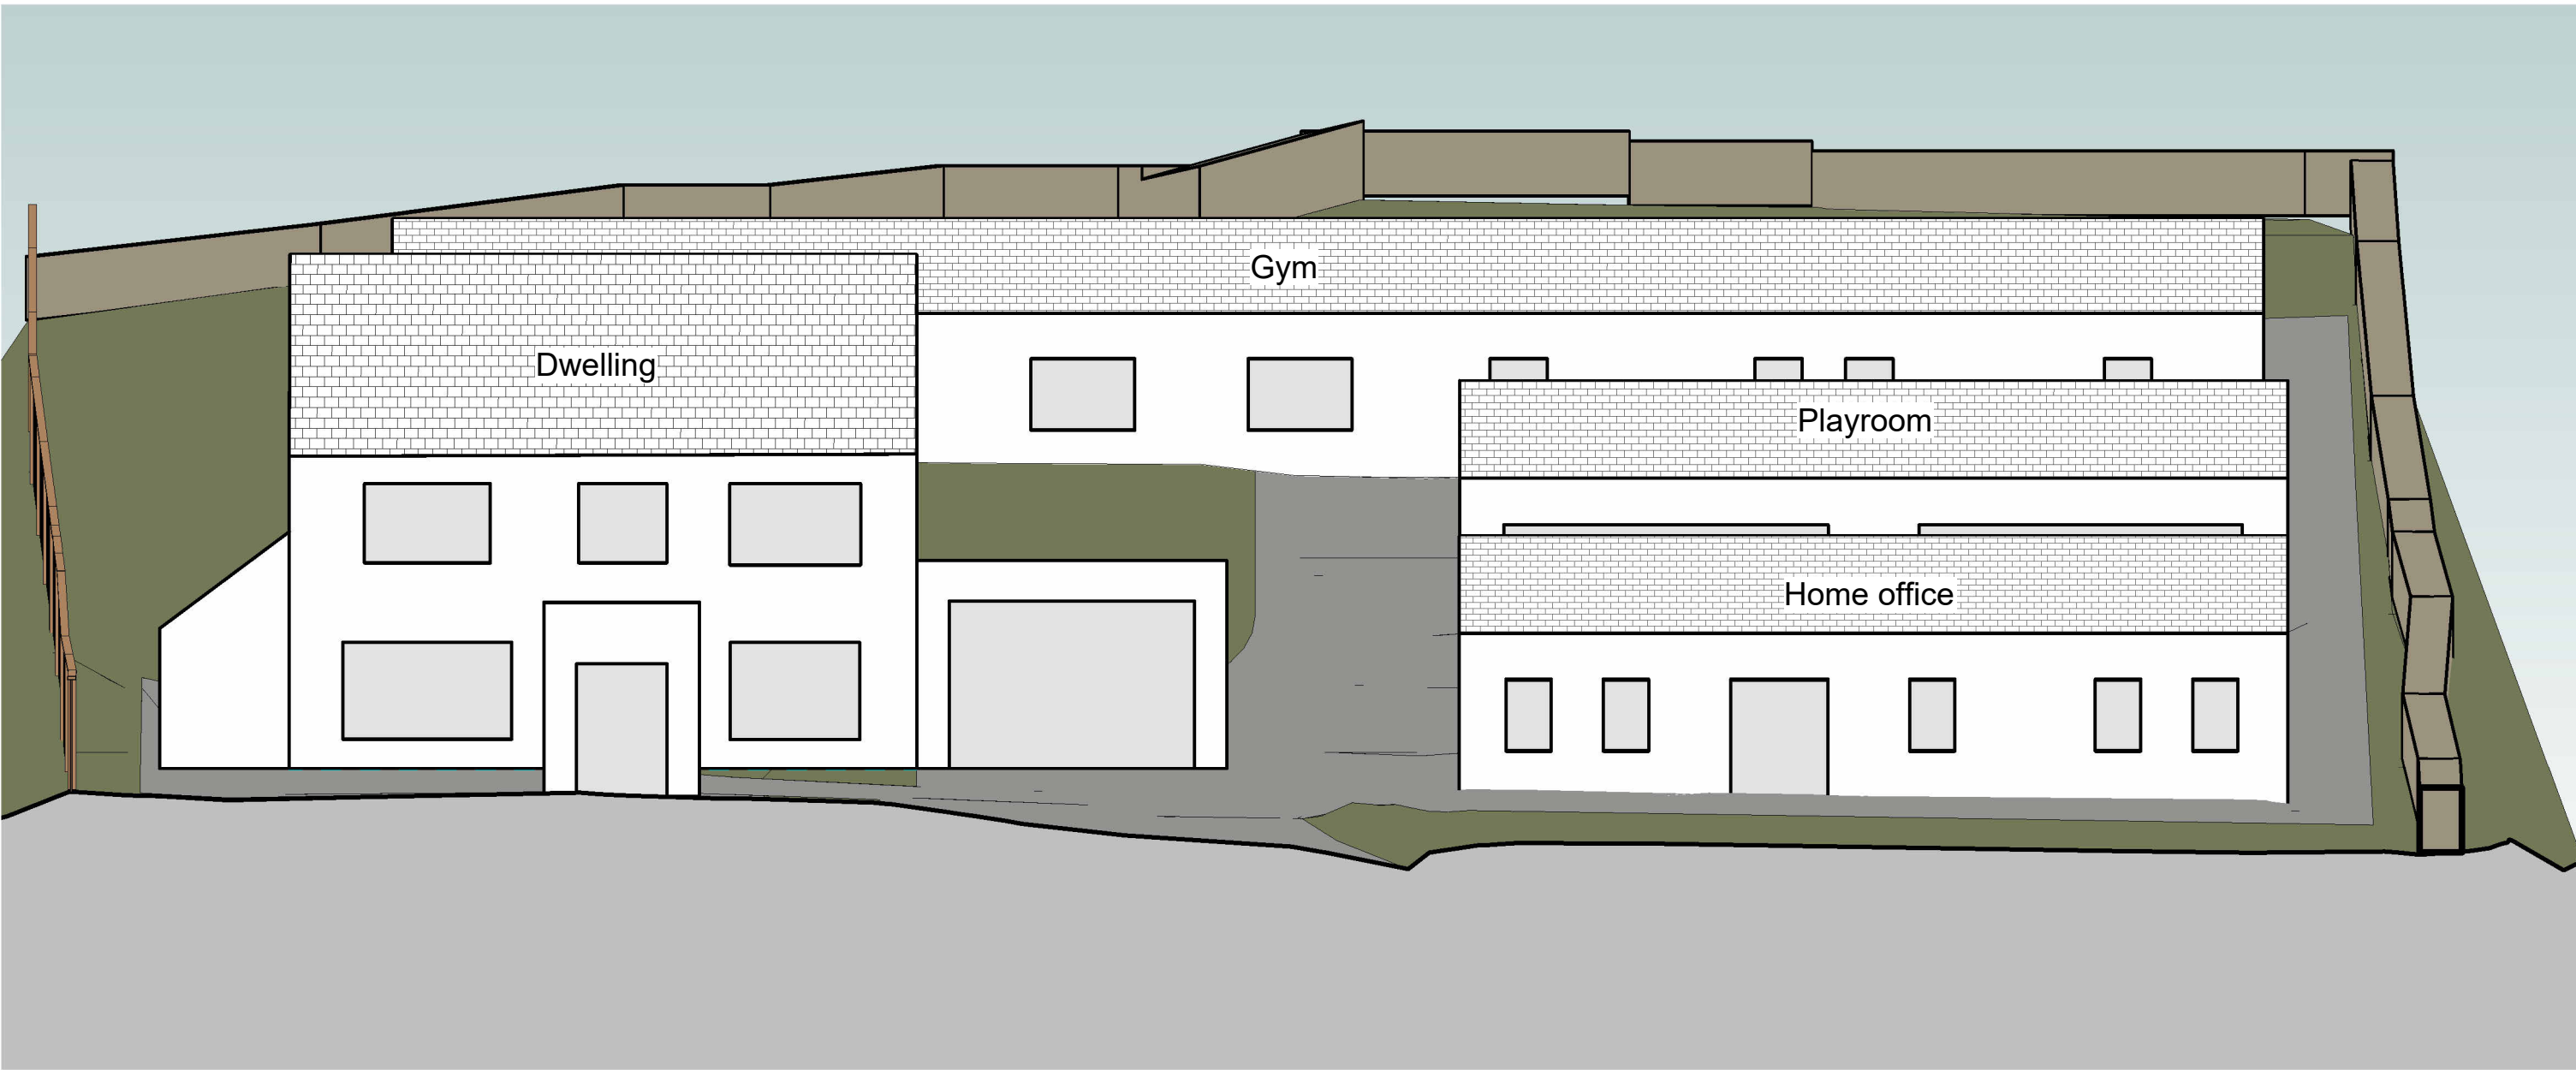

Section C-C  
1 : 100

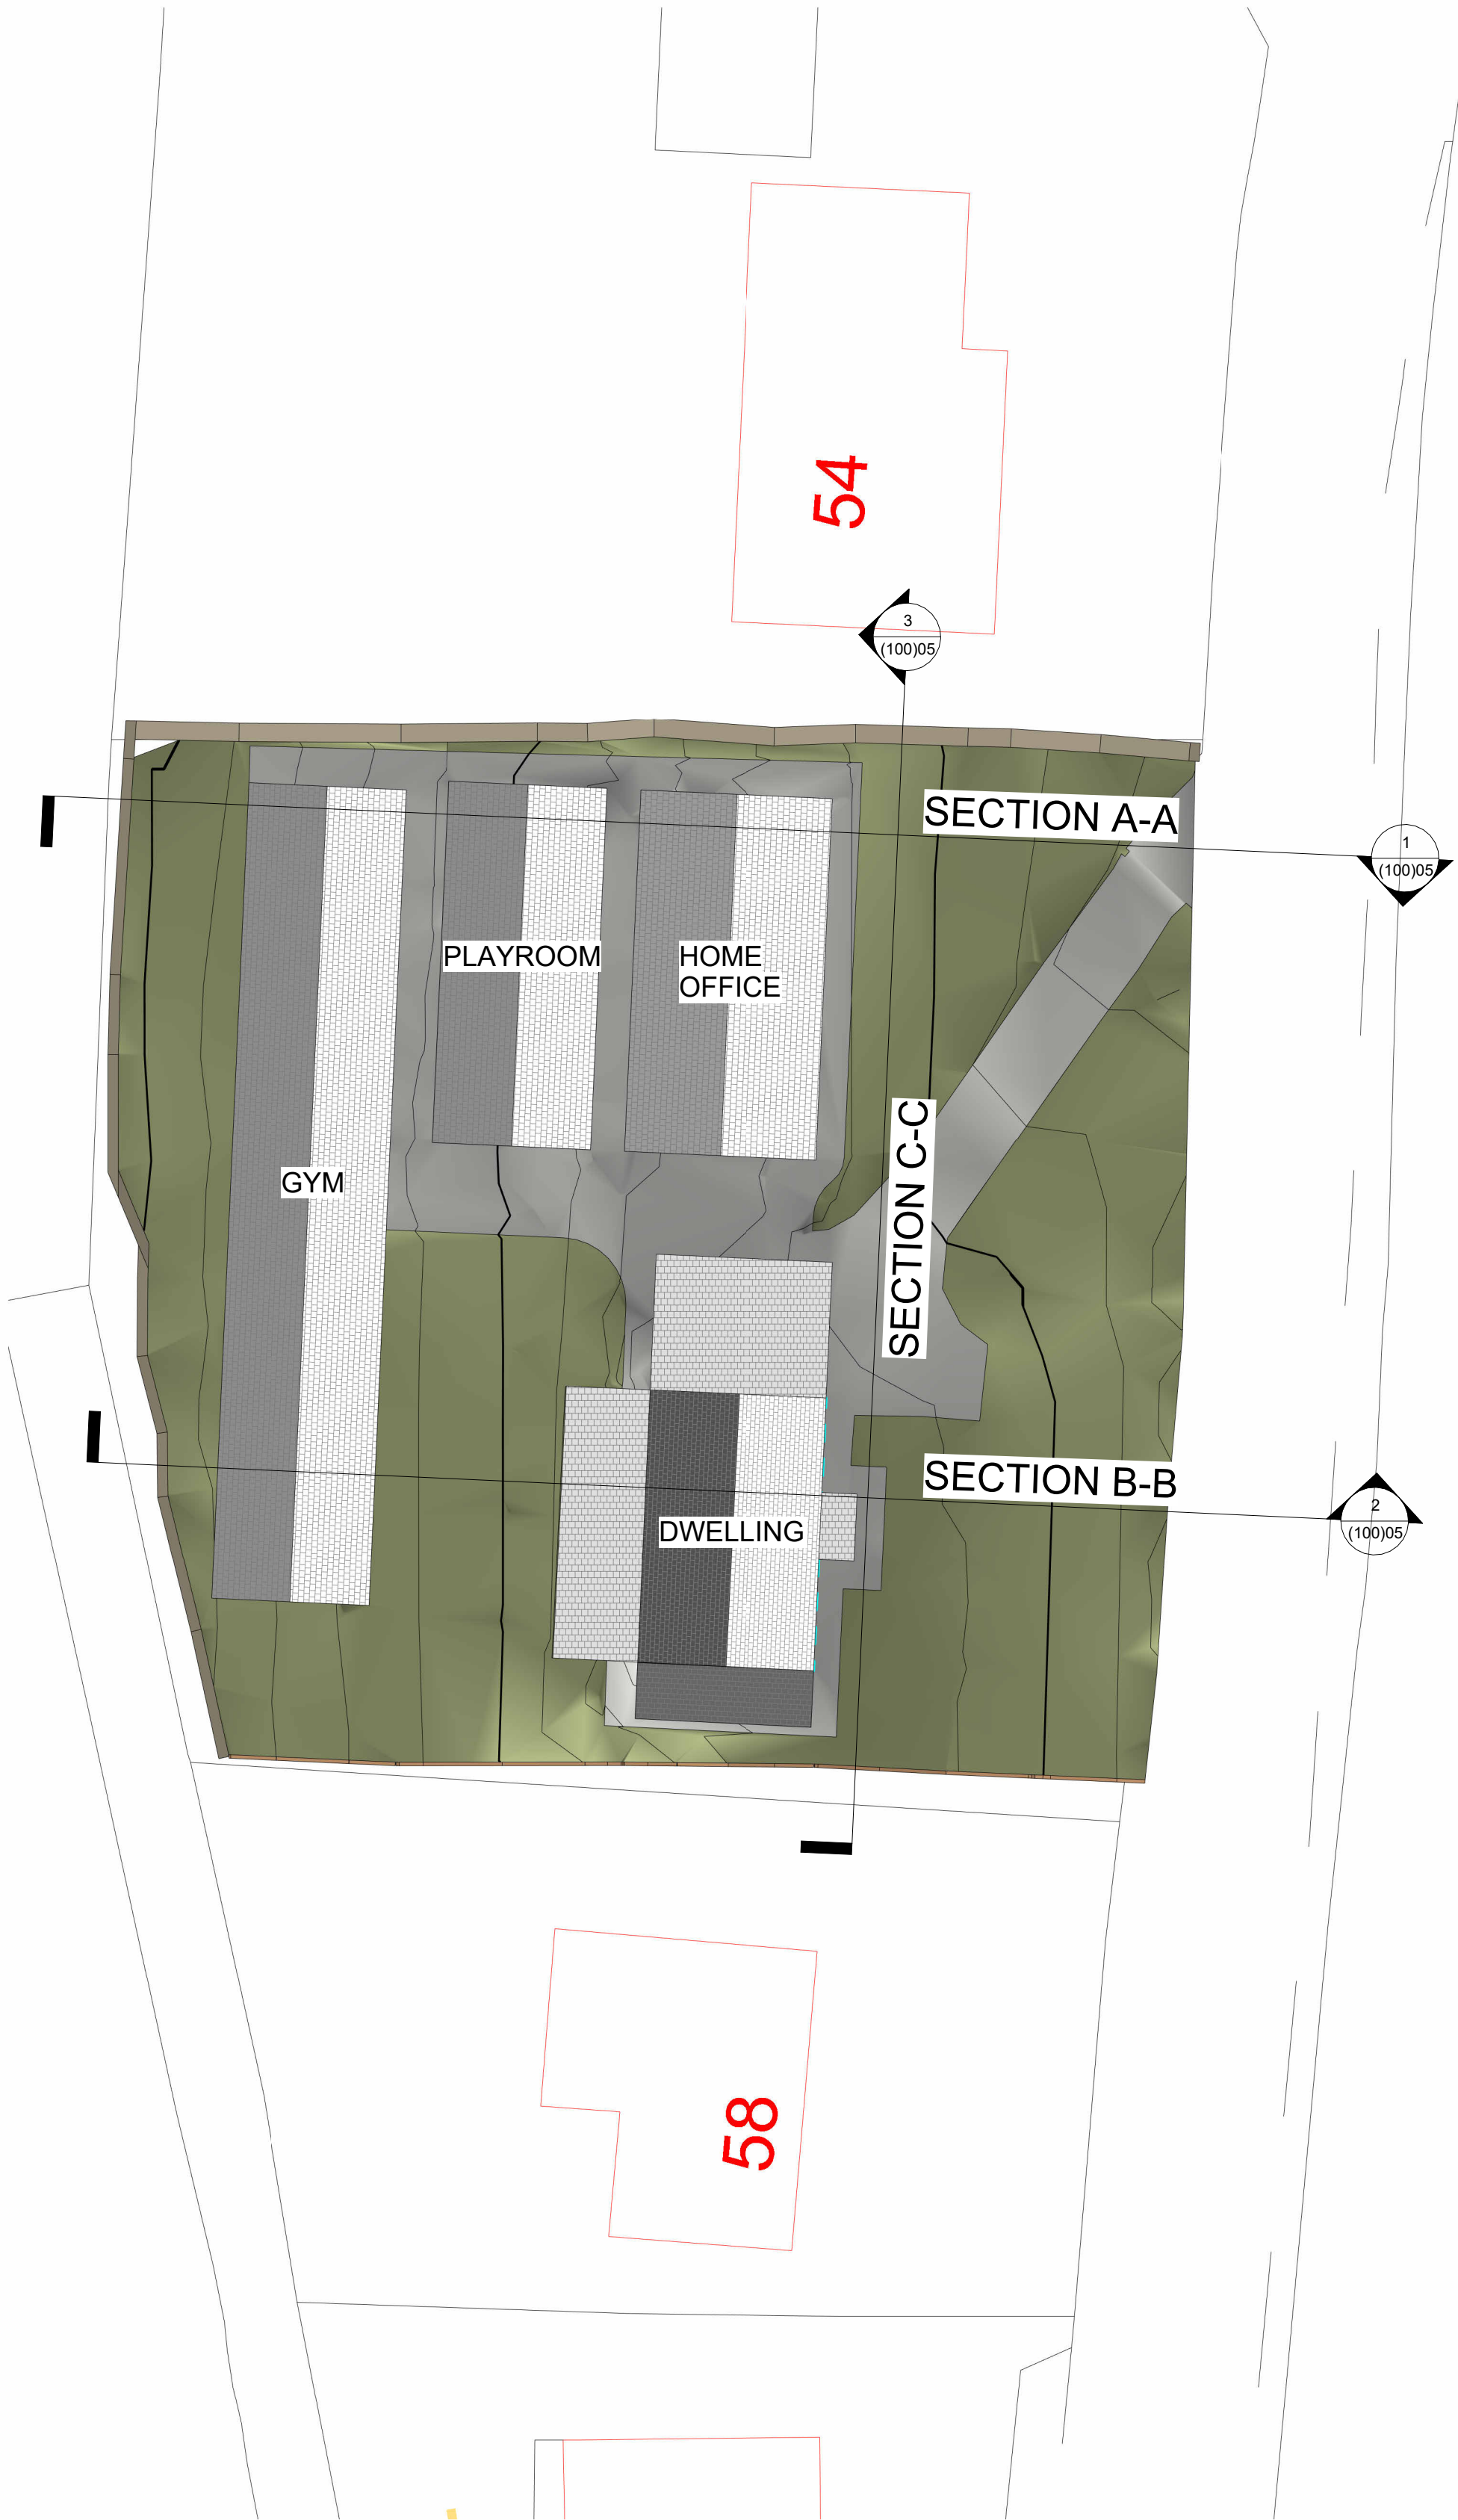

Site Section Key  
1 : 200

Only figured dimensions should be used.  
Scaled dimensions should be checked with the Architect.  
This drawing together with the design, is the property and copyright  
of the Architect and must not be reproduced without written  
permission

|                                                         |                                        |                                 |                                       |                                                                |
|---------------------------------------------------------|----------------------------------------|---------------------------------|---------------------------------------|----------------------------------------------------------------|
| rev                                                     | description                            | drawn                           | auth                                  | date                                                           |
| DO NOT SCALE OFF THIS DRAWING                           |                                        |                                 |                                       |                                                                |
| <div>ACUMEN</div> <div>Designers &amp; Architects</div> |                                        |                                 |                                       |                                                                |
| acumenarchitects.co.uk                                  |                                        |                                 | 01484 546 000                         |                                                                |
| Headrow House, Old Leeds Road, Huddersfield HD1 1SG     |                                        |                                 |                                       |                                                                |
| Client                                                  |                                        |                                 |                                       |                                                                |
| MR & MRS HUDSON                                         |                                        |                                 |                                       |                                                                |
| Project                                                 |                                        |                                 |                                       |                                                                |
| GREENHILL BANK RD                                       |                                        |                                 |                                       |                                                                |
| Project No                                              | Drawing No                             | Rev                             |                                       |                                                                |
| 2813                                                    | (100)05                                |                                 |                                       |                                                                |
| Description                                             |                                        |                                 |                                       |                                                                |
| Indicative Site Sections                                |                                        |                                 |                                       |                                                                |
| Scale                                                   | Date Drawn                             | Drawn By                        | Authorised By                         |                                                                |
| As @ A1                                                 | AUG 23                                 | AO                              | JC                                    |                                                                |
| indicated                                               |                                        |                                 |                                       |                                                                |
| Planning <input checked="" type="checkbox"/>            | Building Regs <input type="checkbox"/> | Tender <input type="checkbox"/> | Construction <input type="checkbox"/> | Comment <input type="checkbox"/> Info <input type="checkbox"/> |