


Location Plan

Site Address: Midgebottom House, Sheffield Road, New Mill, Holmfirth, HD9 7HA

Date Produced: 08-Sep-2023

Scale: 1:1250 @A3

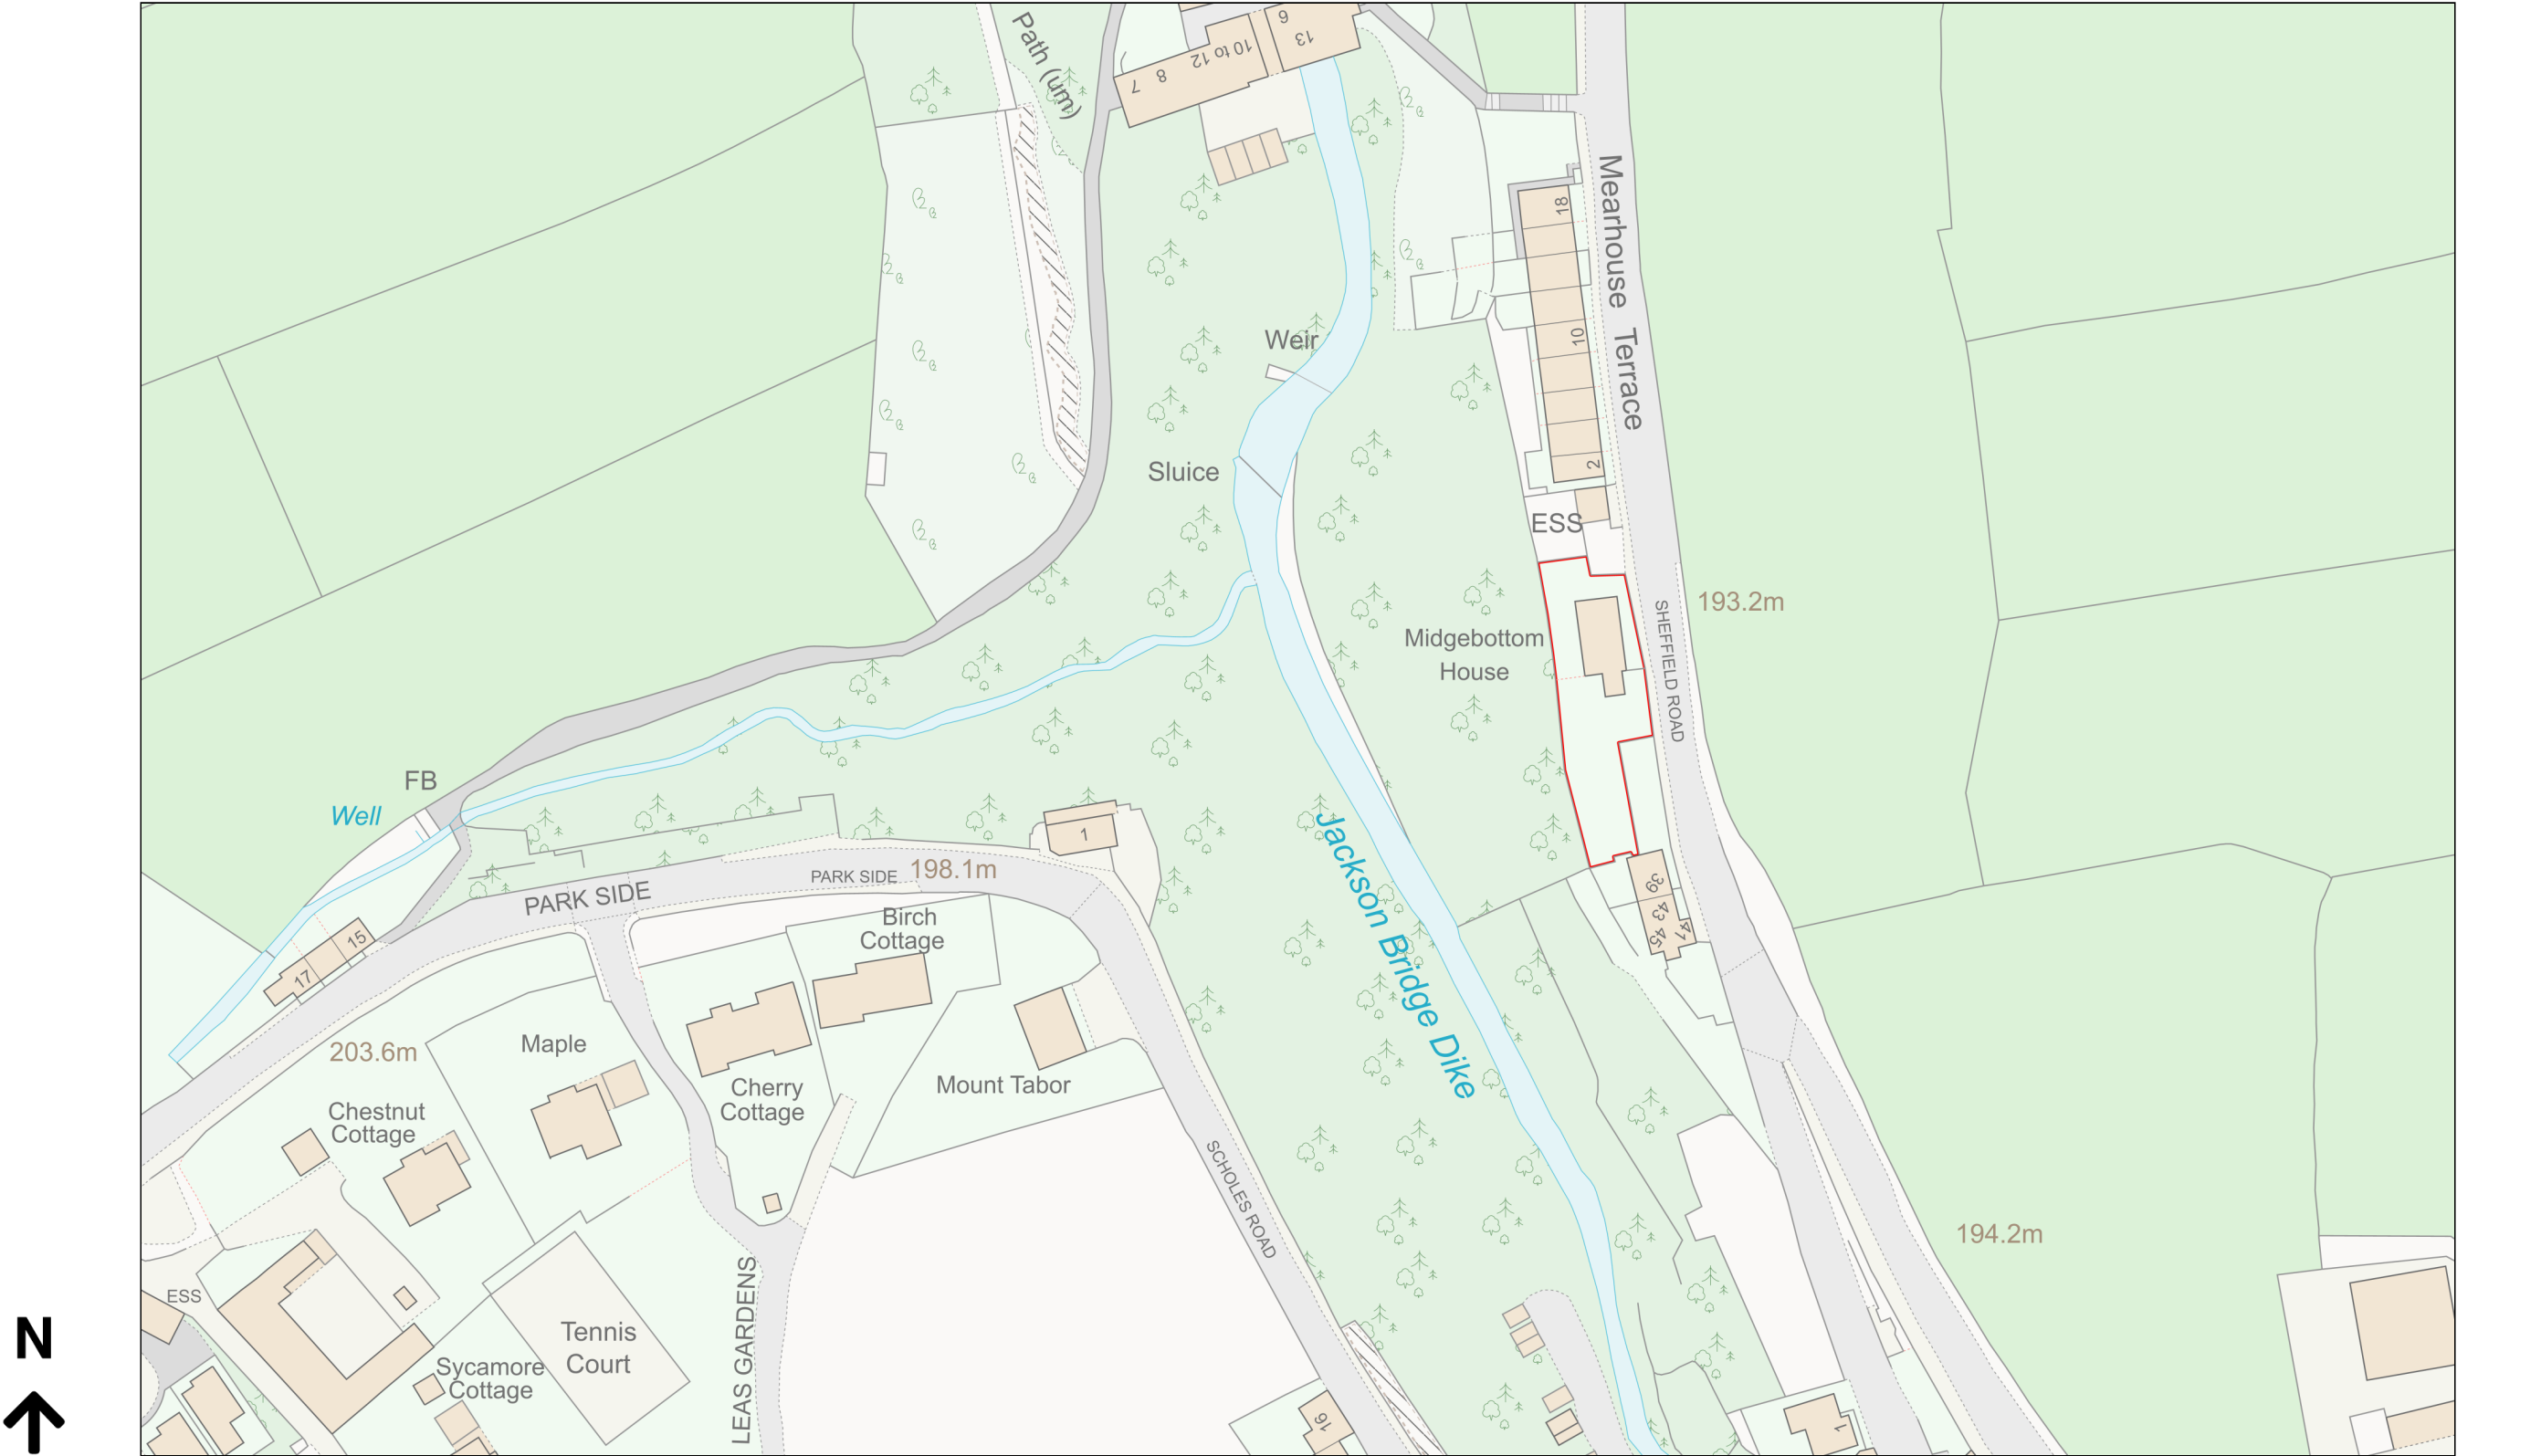

Planning Portal Reference: PP-12328534v1