



Proposed Side - South Facing Elevation

Scale 1:100 @ A1



Proposed Front - East Facing Elevation

Scale 1:100 @ A1



Proposed Side - North Facing Elevation

Scale 1:100 @ A1



Proposed Garden - West Facing Elevation

Scale 1:100 @ A1




Proposed Section AA

Scale 1:100 @ A1



Proposed Section BB

Scale 1:100 @ A1

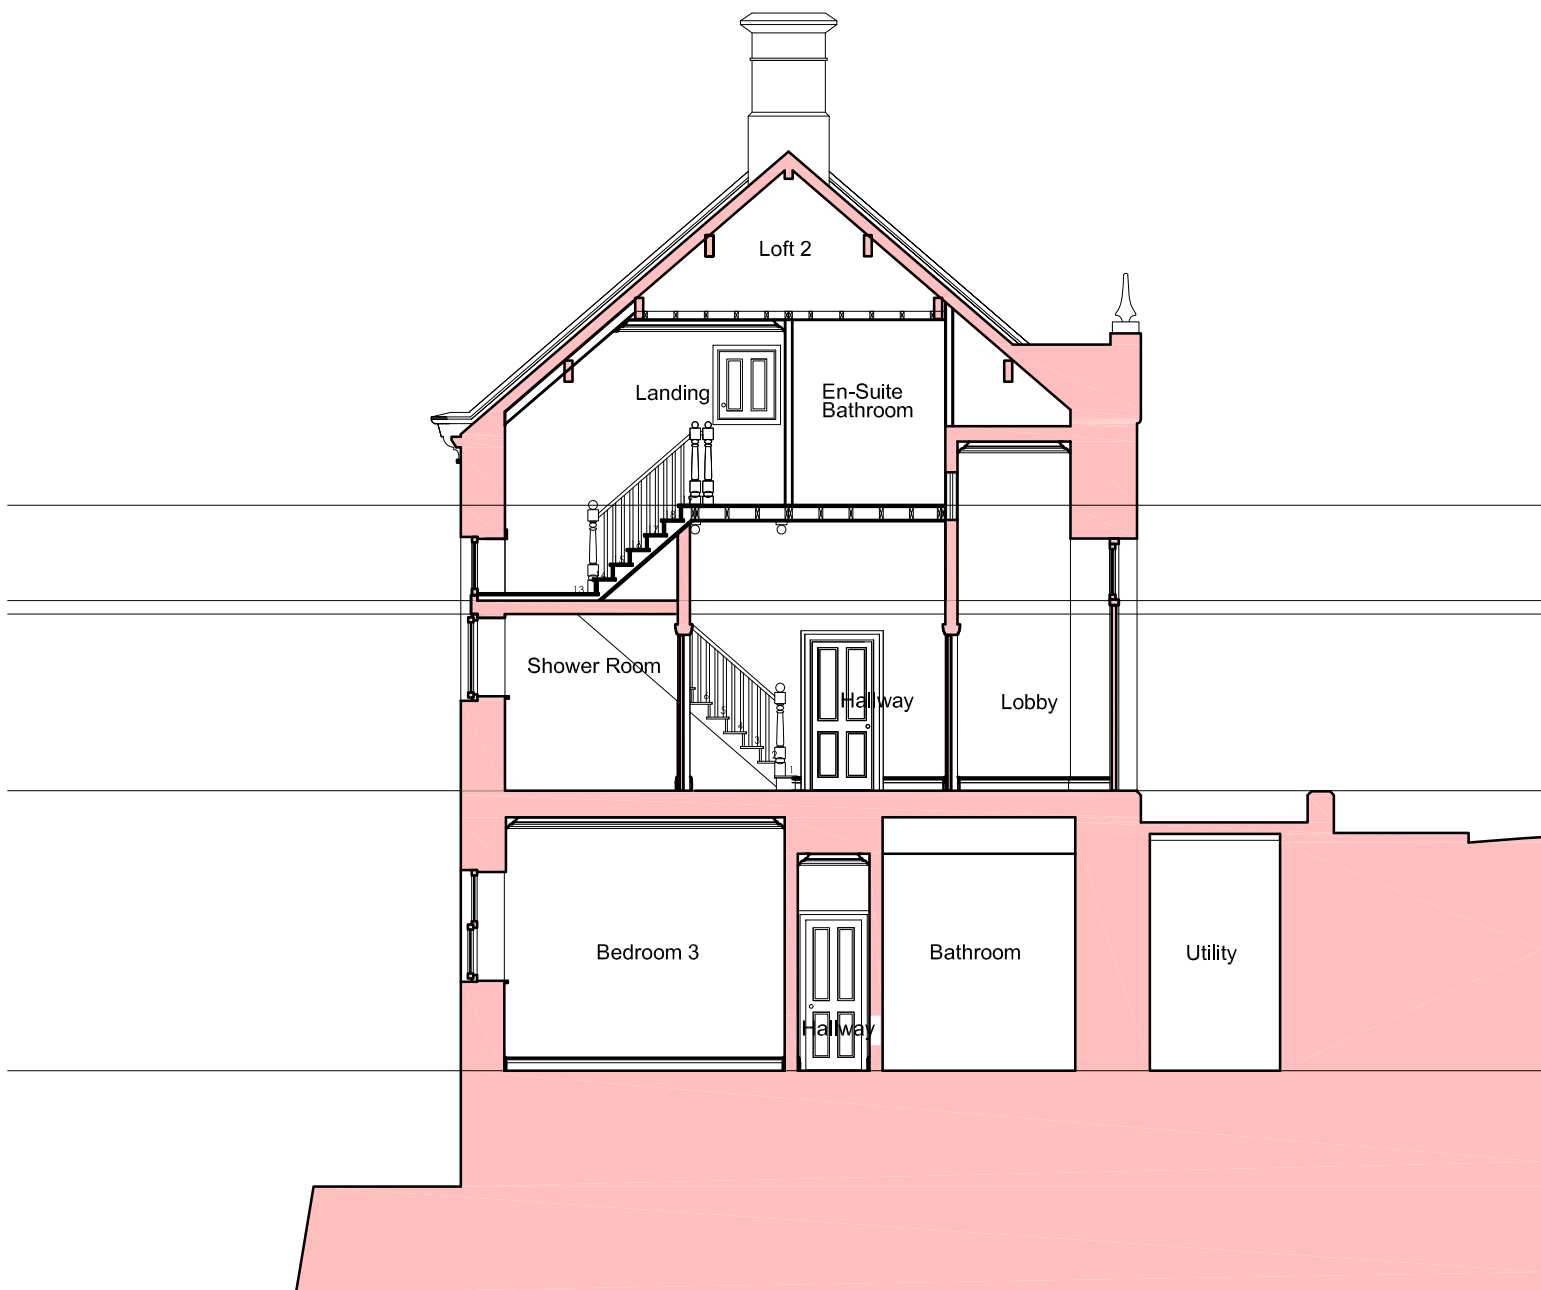

Proposed Section CC

Scale 1:100 @ A1

C	Issued as part of a Lawful Development Application for Approval	RDS	18.08.23
B	Amendments made following Clients feedback. Issued for Client's Information and Approval	RDS	04.08.23
A	Issued for Client's Information and Approval	RDS	14.07.23
Rev	Comments	Drawn	App'd Date

Status

FOR APPROVAL

r d stott
Architects Limited

The Studio @
West View Barn
Chantry Lane
Etton
East Riding of Yorkshire
HU17 7PE

T: +44 (0) 333 772 9707
E: studio@rdstott.co.uk
W: www.rdstott.co.uk

Client

Mr Gary Boyle and Ms Rosalyn Raine

Project

Midgebottom House, Sheffield Road,
Jackson Bridge, Holmfirth
West Yorkshire. HD9 7HA

Title

Proposed Elevations
and Proposed Sections

Scale

1:100 @ A1 / 1:200 @ A3

Project Number

2023.219

Drawing Number

202

Rev

C

Note

This drawing is to be read in conjunction with all related drawings and documentation.
Do not scale from this drawing.
All dimensions must be checked and verified on site before commencing any work.
The originator should be notified immediately of any discrepancy.
This drawing is copyright and remains the property of R D Stott Architects Limited.