


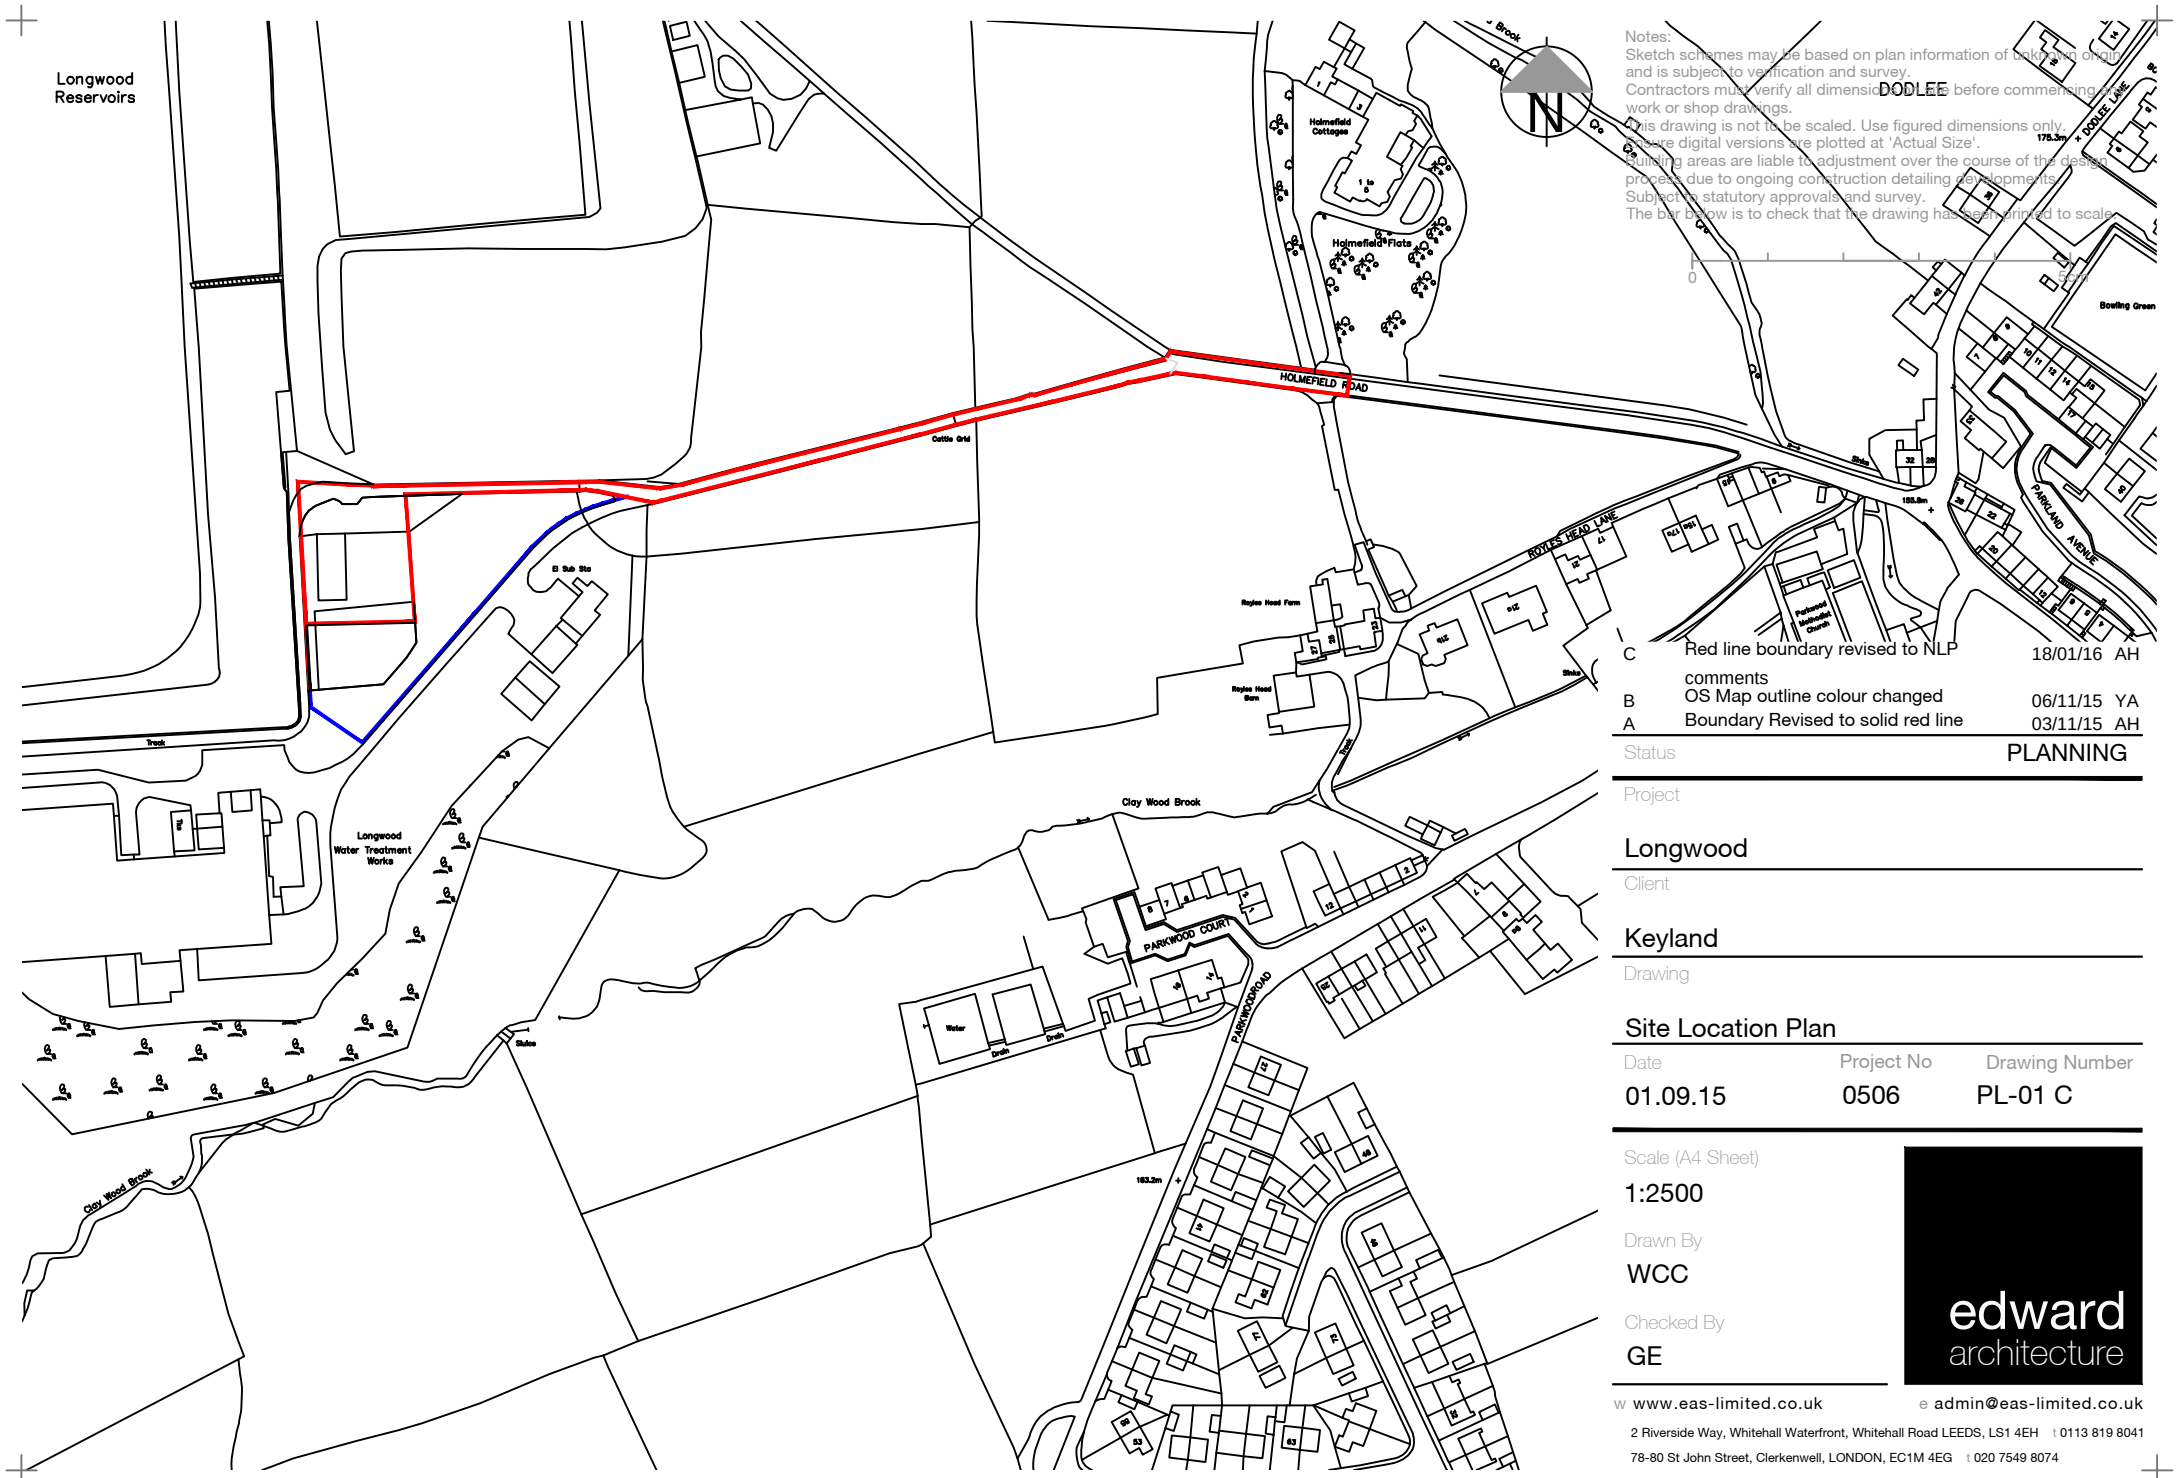

Notes:
Sketch schemes may be based on plan information of existing ground and is subject to verification and survey.
Contractors must verify all dimensions and levels before commencing work or shop drawings.
This drawing is not to be scaled. Use figured dimensions only.
Where digital versions are plotted at 'Actual Size'.
Building areas are liable to adjustment over the course of the design process due to ongoing construction detailing developments.
Subject to statutory approvals and survey.
The bar below is to check that the drawing has been printed to scale.

- C Red line boundary revised to NLP 18/01/16 AH
- B OS Map outline colour changed 06/11/15 YA
- A Boundary Revised to solid red line 03/11/15 AH

Status **PLANNING**

Project

Longwood

Client

Keyland

Drawing

Site Location Plan

Date	Project No	Drawing Number
01.09.15	0506	PL-01 C

Scale (A4 Sheet)


1:2500

Drawn By

WCC

Checked By

GE

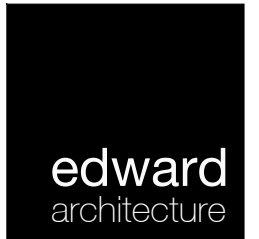

www.eas-limited.co.uk admin@eas-limited.co.uk

2 Riverside Way, Whitehall Waterfront, Whitehall Road LEEDS, LS1 4EH 0113 819 8041
78-80 St John Street, Clerkenwell, LONDON, EC1M 4EG 020 7549 8074