

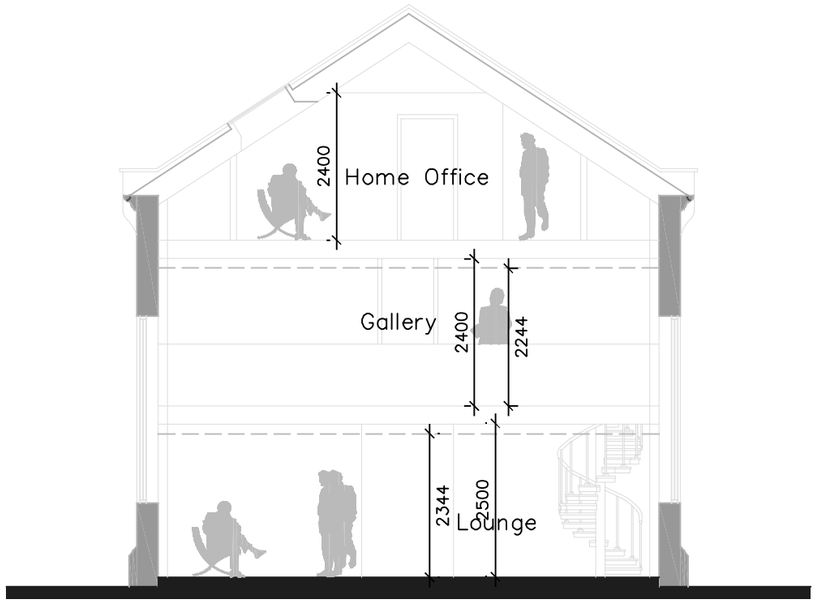


Section A–A

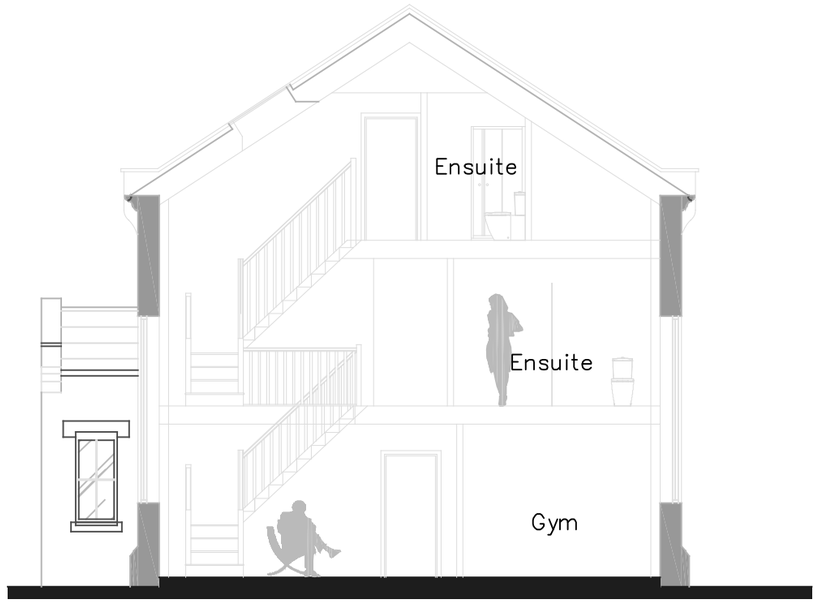

Section B–B

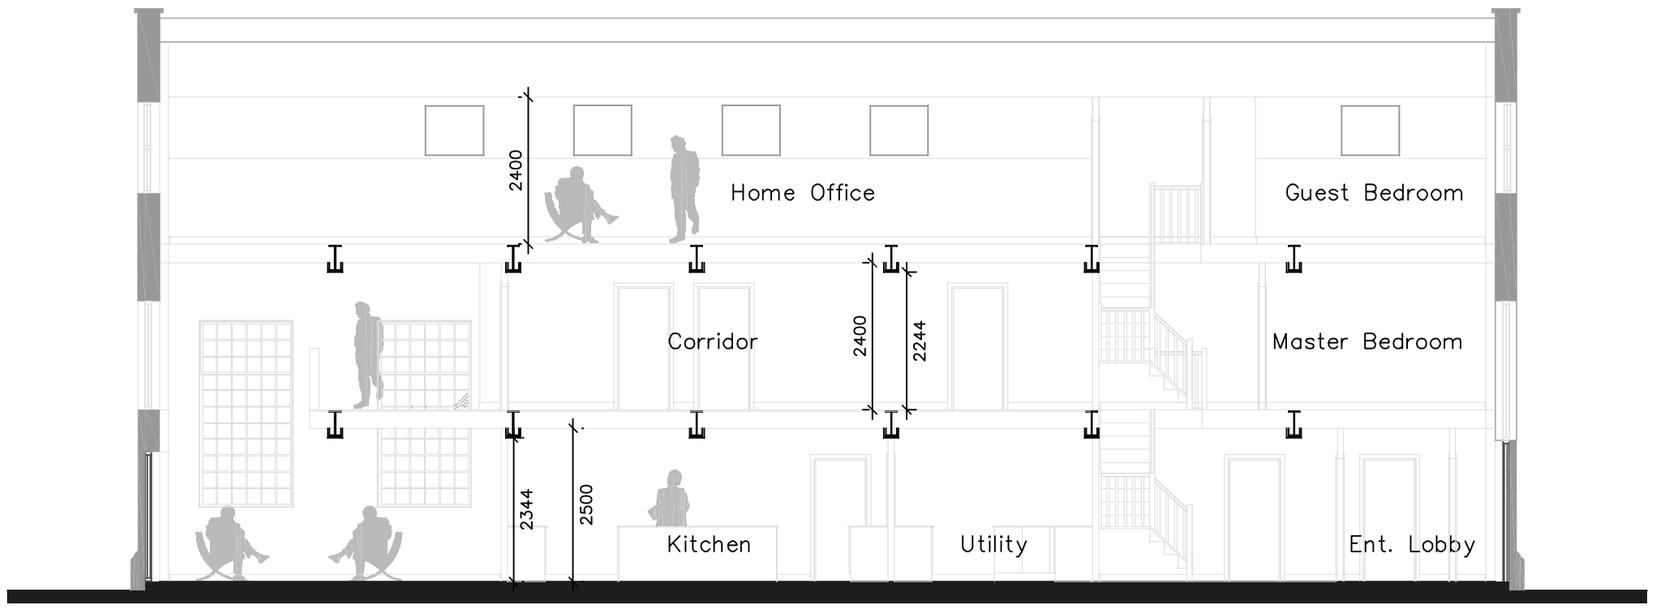

Section C–C

0 1m 2m 3m 4m 5m

DO NOT SCALE FROM THIS DRAWING. All dimensions in millimetres (mm) unless noted otherwise. This drawing is to be read in conjunction with any/all other documents issued by the Client.

GENERAL NOTES

Item	Hazard	Risk

Rev	Modifications	By	Date	Chk'd	Auth

Purpose of issue	Rev	Date	Authorised

PERITO
Building Consultancy Ltd

Client
Jodean Carter-Brown &
Gemma Davison

Project
Former Industrial Building
Holmefield Road
Longwood
Huddersfield
HD3 4TY

Title
Proposed Sections
A-A, B-B & C-C

Original Size:	Scale:	Designed:	Drawn:	Checked:	Authorised:
A3	1:100	SS	SS	SS	SS
		Date: 02/17	Date: 02/17	Date: 02/17	Date:

Project No.	Office:	Drawing No.	Rev:
PBC 015		012	