NOTES

1. DO NOT SCALE THIS DRAWING. ALL DIMENSIONS MUST BE CHECKED/ VERIFIED ON SITE. IF IN DOUBT ASK.
2. THIS DRAWING IS TO BE READ IN CONJUNCTION WITH ALL RELEVANT ARCHITECTS, ENGINEERS AND SPECIALISTS DRAWINGS AND SPECIFICATIONS.
3. ANY DISCREPANCIES NOTED ON SITE ARE TO BE REPORTED TO THE ENGINEER IMMEDIATELY.
4. REFER TO DRAWING A3-UTL-BWB-DDG-XX-DR-D-702 FOR CONTINUATION OF PAVING AND KERBING AND CONSTRUCTION STANDARD DETAILS.
5. REFER TO MANUFACTURER'S INSTALLATION GUIDANCE FOR ALL SPECIFIED PRODUCTS.
6. ALL WORKS TO COMPLY WITH BUILDING REGULATIONS GUIDANCE AND LABC TECHNICAL MANUAL

KEY

ASPHALT PAVING TYPE PA1

GRAVEL PAVING TYPE PG1

NATURAL STONE PAVING TYPE PS1

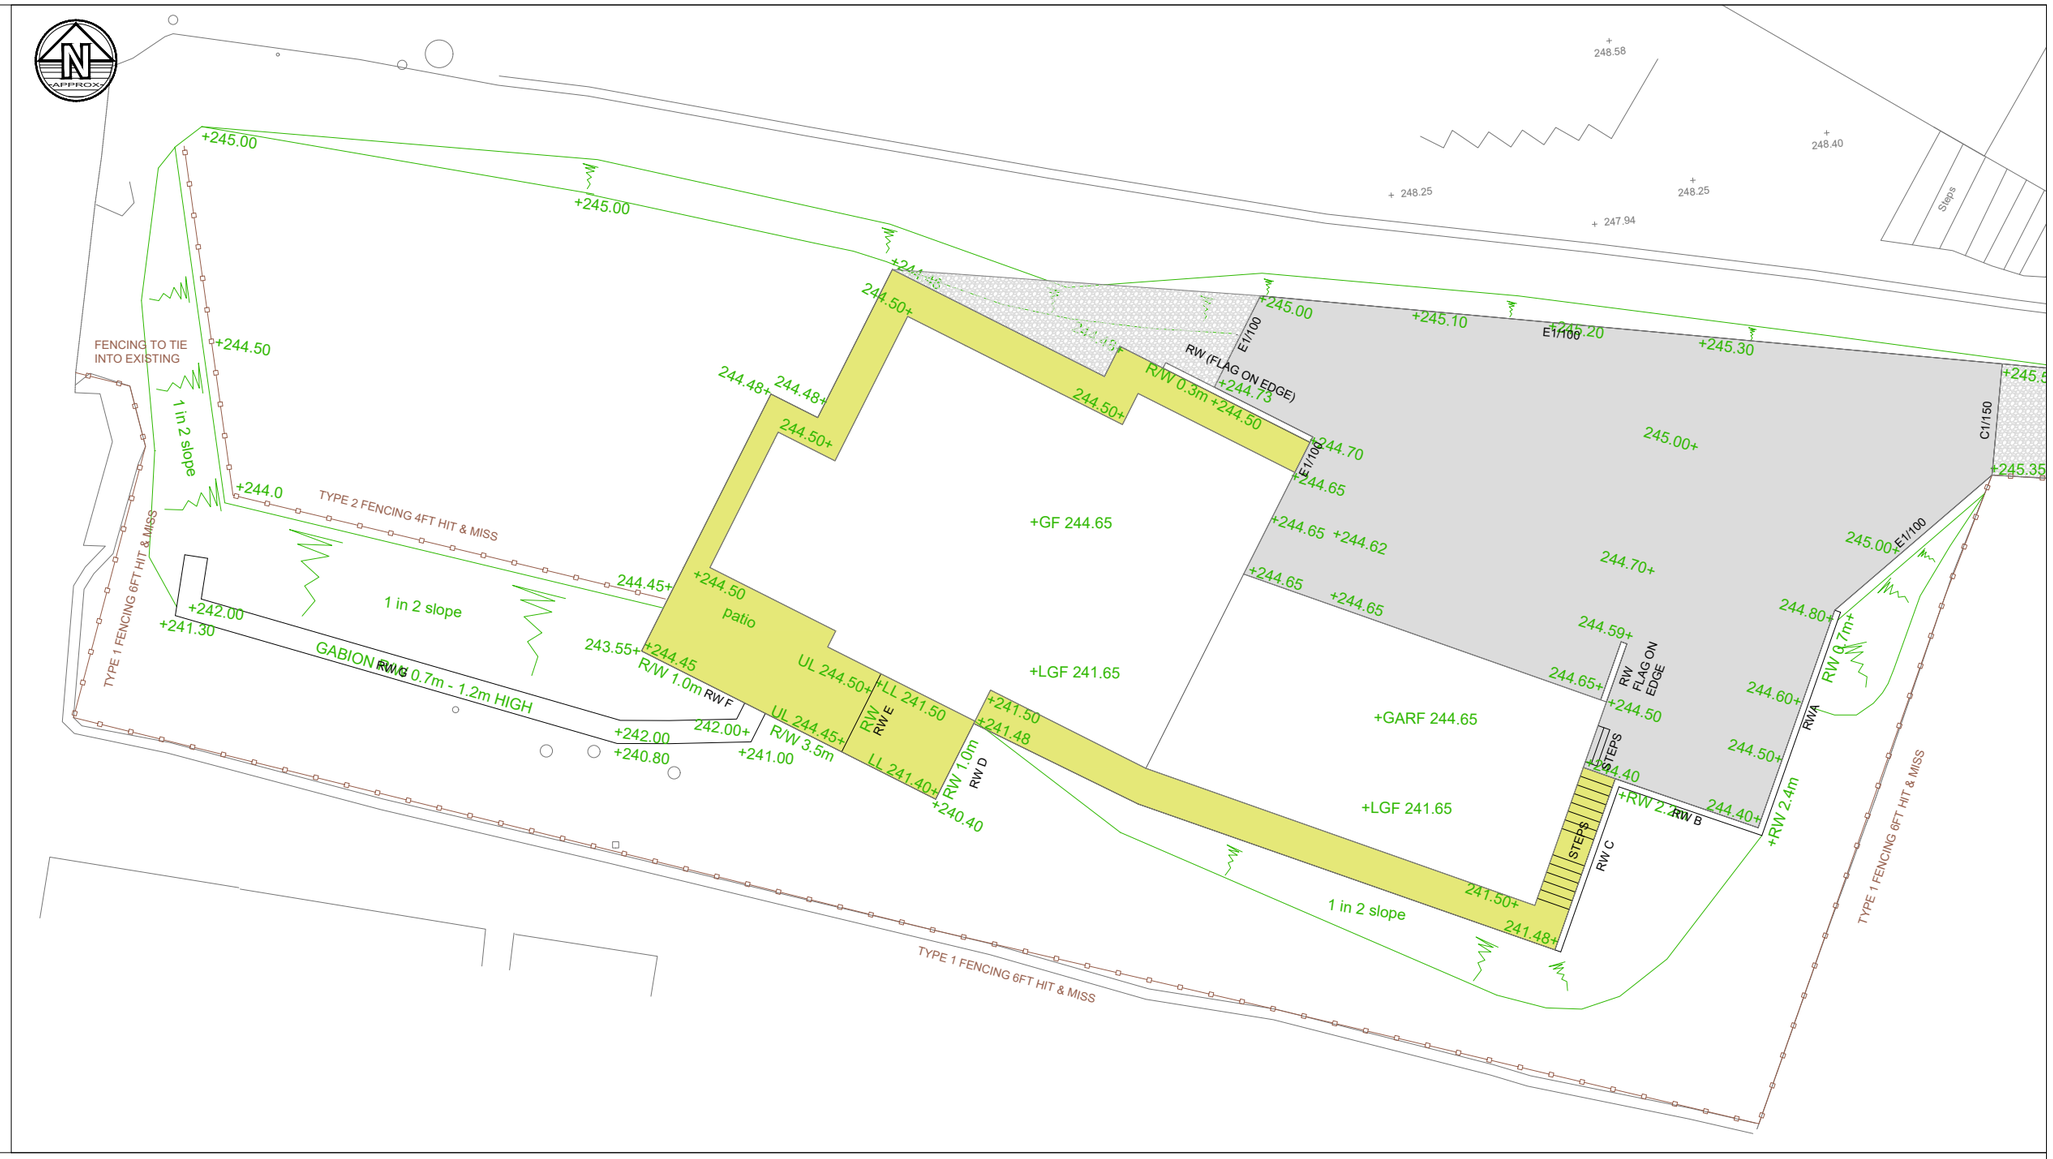

RETAINING WALL BASIC SECTIONS TO SHOW INDICATIVE HEIGHTS (not to scale)
REFER TO STRUCTURAL ENGINEERS DESIGN DRAWINGS FOR CONSTRUCTION DETAILS

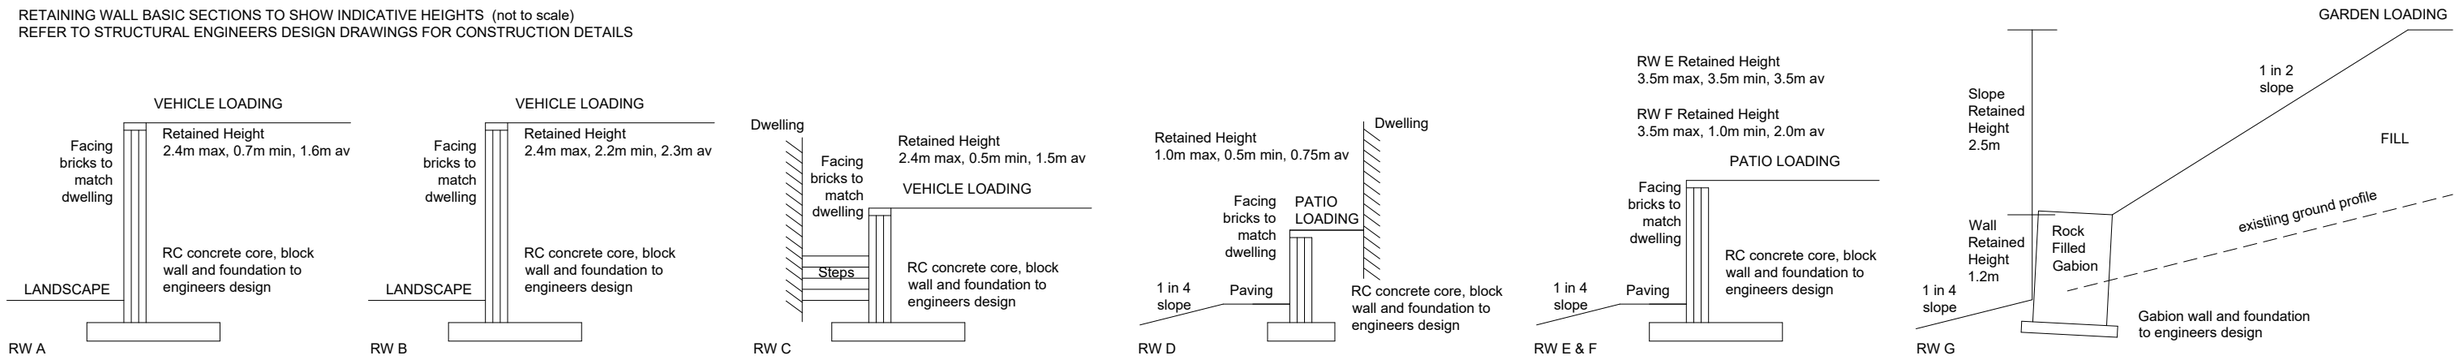

Issues & Revisions

Rev	Date	Details of issue / revision	Drw	Rev
P1	18.08.23	Preliminary Issue	KS	SZ
P2	03.09.23	Preliminary Issue	KS	SZ

BWB
CONSULTANCY | ENVIRONMENT
INFRASTRUCTURE | BUILDINGS

- ☐ Birmingham | 0121 233 3322
- ■ Leeds | 0113 233 8000
- ☐ London | 020 7234 9122
- ☐ Manchester | 0161 233 4260
- ☐ Nottingham | 0115 924 1100

www.bwbconsulting.com

Client
Mr & Mrs Zalega

Project Title
Residential Dwelling Land off Upperthong Lane

Drawing Title
Paving and Kerbing Sheet 1 of 2

Drawn:	KS	Reviewed:	SZ		
BWB Ref:	LDR001	Date:	Aug 23	Scale@A3:	1:200

Drawing Status
Preliminary

Project - Originator - Zone - Level - Type - Role - Number
UTL-BWB-DDG-DR-P-701

Status **P** Rev **2**

© Copyright BWB Consulting Ltd