
TO BE PRINTED IN COLOUR

North

PROPOSED NEW DEVELOPMENT

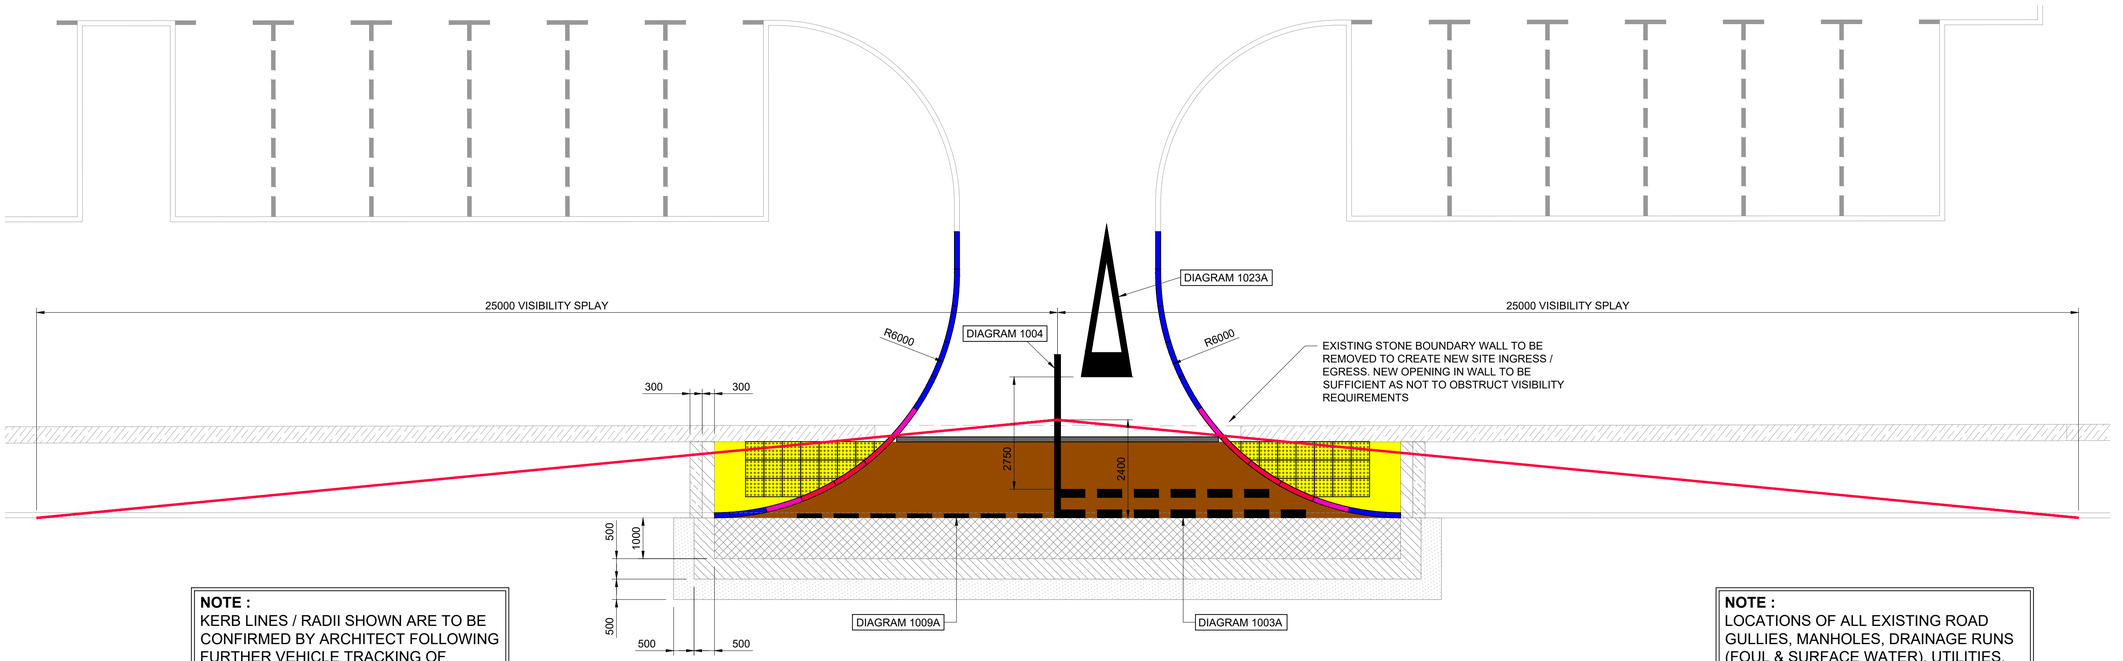

NOTE :
KERB LINES / RADII SHOWN ARE TO BE CONFIRMED BY ARCHITECT FOLLOWING FURTHER VEHICLE TRACKING OF KIRKLEES COUNCIL REQUIRED REFUSE VEHICLES


NOTE :
LOCATIONS OF ALL EXISTING ROAD GULLIES, MANHOLES, DRAINAGE RUNS (FOUL & SURFACE WATER), UTILITIES, LIGHTING COLUMNS ALONG OXFORD ROAD LOCAL TO THE PROPOSED SITE ACCESS TO BE CONFIRMED

OXFORD ROAD

SCHEDULE - ROAD MARKINGS

Diagram No.	Mark (mm)	Gap (mm)	Width (mm)	Colour	Reflectorised
1003A	600	300	200	White	Required
1004	4000	n/a	150	White	Required
1009A	600	300	100	White	Required
1023A	see TSRGD 2016 - Schedule 9, Part 6			White	Required

KEY PLAN :

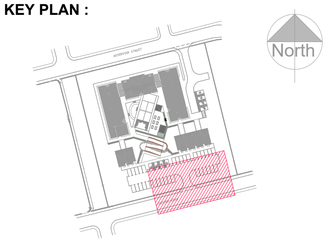

NOTES :

1. IF THIS DRAWING HAS BEEN RECEIVED ELECTRONICALLY IT IS THE RECIPIENTS RESPONSIBILITY TO PRINT THE DOCUMENT TO THE CORRECT SCALE.
2. ALL DIMENSIONS ARE IN MILLIMETRES UNLESS STATED OTHERWISE. IT IS RECOMMENDED THAT INFORMATION IS NOT SCALED OFF THIS DRAWING.
3. THIS DRAWING SHOULD BE READ IN CONJUNCTION WITH ALL OTHER RELEVANT DRAWINGS AND SPECIFICATIONS.
4. ANY DISCREPANCIES NOTED ON SITE ARE TO BE REPORTED TO THE ENGINEER IMMEDIATELY.
5. FOR GENERAL NOTES REFER TO CCS CONSULTING DRAWING No. LE-161-CCS-01-XX-DR-S-0001

LEGEND :

- ASPHALT CARRIAGEWAY CONSTRUCTION
- SURFACE COURSE TIE-IN
- BINDER & SURFACE COURSE TIE-IN
- BASE, BINDER & SURFACE COURSE TIE-IN
- FOOTWAY CONSTRUCTION
- K1 / 125x255 PCC HALF BATTERED KERB [HB2 100 UPSTAND]
- K14 & K16 / PCC TRANSITION KERB
- K15 / 125x150 PCC BULLNOSED KERB [BN3 SET FLUSH 0 - 6mm]
- C2 / 125x150 PCC CHANNEL KERB DELINEATING SITE BOUNDARY LINE

THIS DRAWING IS TO BE USED FOR **PRELIMINARY INFORMATION ONLY** AND **MUST NOT** BE READ AS A CONSTRUCTION ISSUE. IT INDICATES DESIGN INTENT ONLY AND IS SUBJECT TO AMENDMENT DURING FINAL DESIGN DEVELOPMENT

PRELIMINARY DRAWING ISSUE

rev	amendments	by	date
P01	PRELIMINARY DRAWING ISSUE	AS	12.01.24

ccs consulting
MANCHESTER • LONDON • LEEDS

Client :
ASH MARTIN CONSTRUCTION

Project :
FREDRICK FINLAY CARE HOME, OXFORD ROAD, DEWSBURY

Title :
PROPOSED S278 WORKS OXFORD ROAD ACCESS

Drawing Status :	Date Created :	Drawing Scale :
PRELIMINARY	NOV '23	1:75

Project Number | Originator | Vol. | Level | Type | Role | Number	Rev :
LE-161-CCS-01-XX-DR-S-0111	P01

Project Leader :	Drawn By :	Initial Review :
JB	AS	SR

A1(L)