

AS EXISTING

All walls to be brickwork to match existing. Roof tiles match existing



All windows to have double-glazed units and trickle vents to frame

Roof tiles lean-to roof match existing

All walls to be brickwork to match existing.

New steps to new door

new 75mm RWP


New steps to new door

SAFETY GLASS: To doors, to be safety glass to BS 6206 Class A

~~PROPOSED~~ REAR ELEVATION

MEANS OF ESCAPE WINDOWS TO FIRST FLOOR LEVEL:

1. Unobstructed openable area = 0.33 m.
2. Maximum height of sill 1100mm
3. Minimum dimensions 750 mm x 450

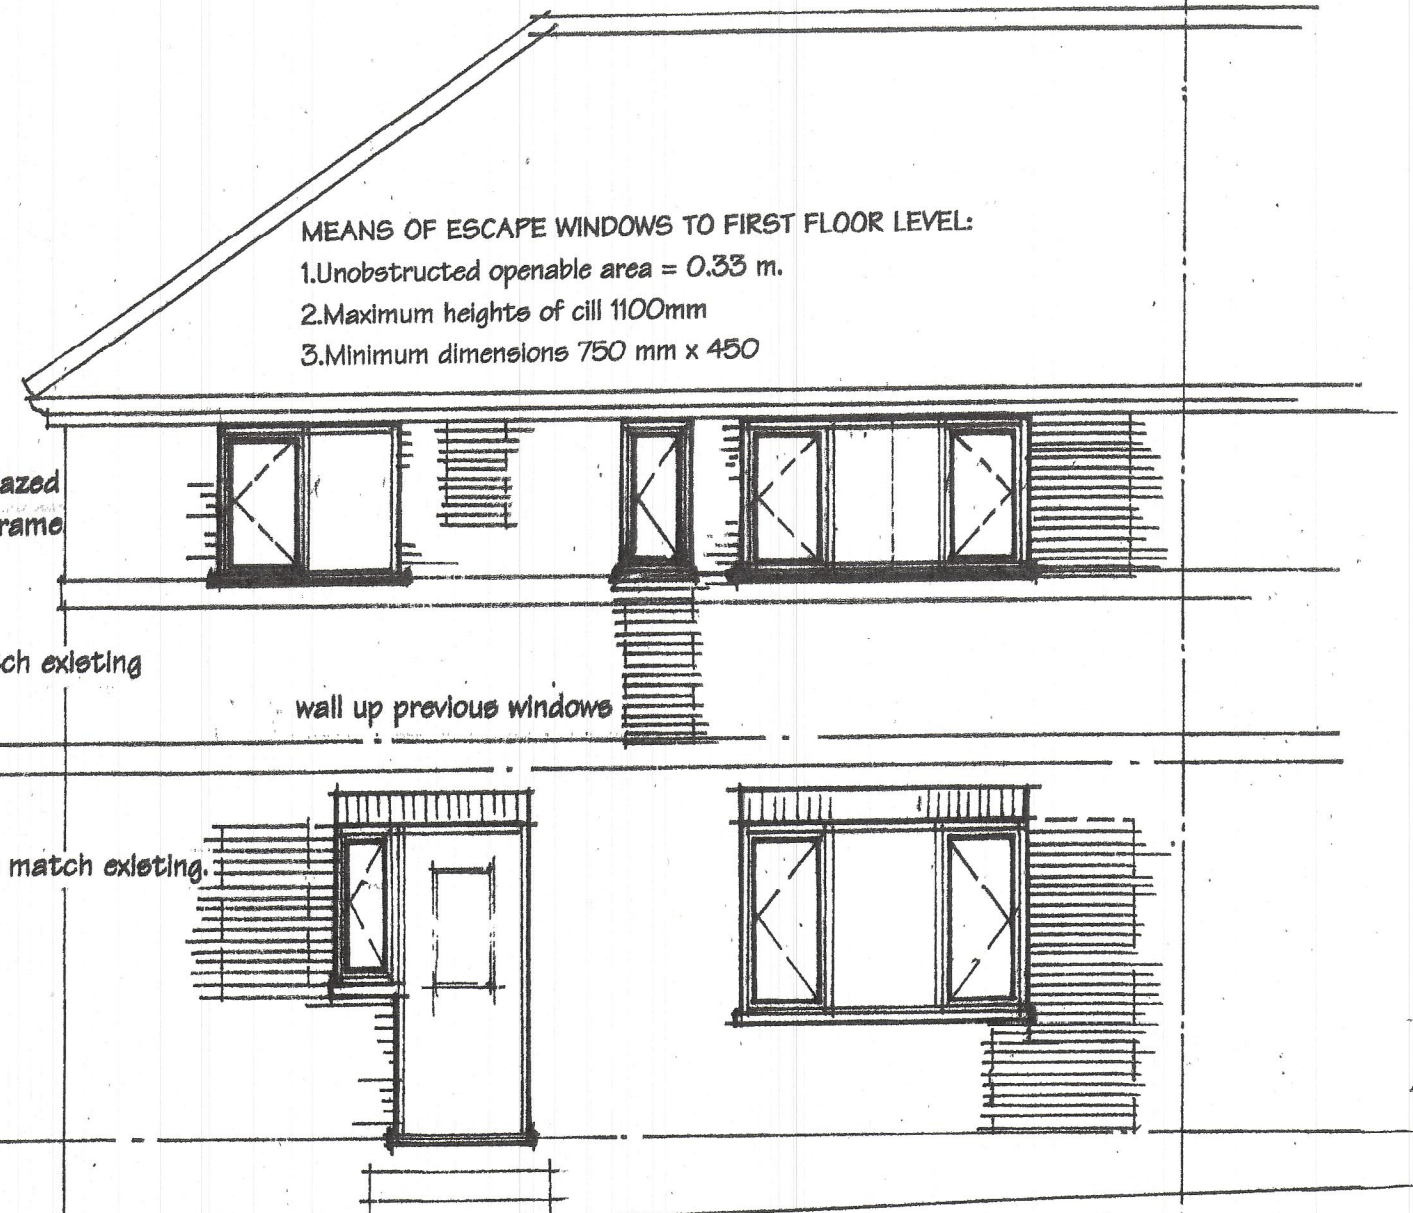

wall up previous windows

New steps to new door

~~PROPOSED~~ FRONT ELEVATION