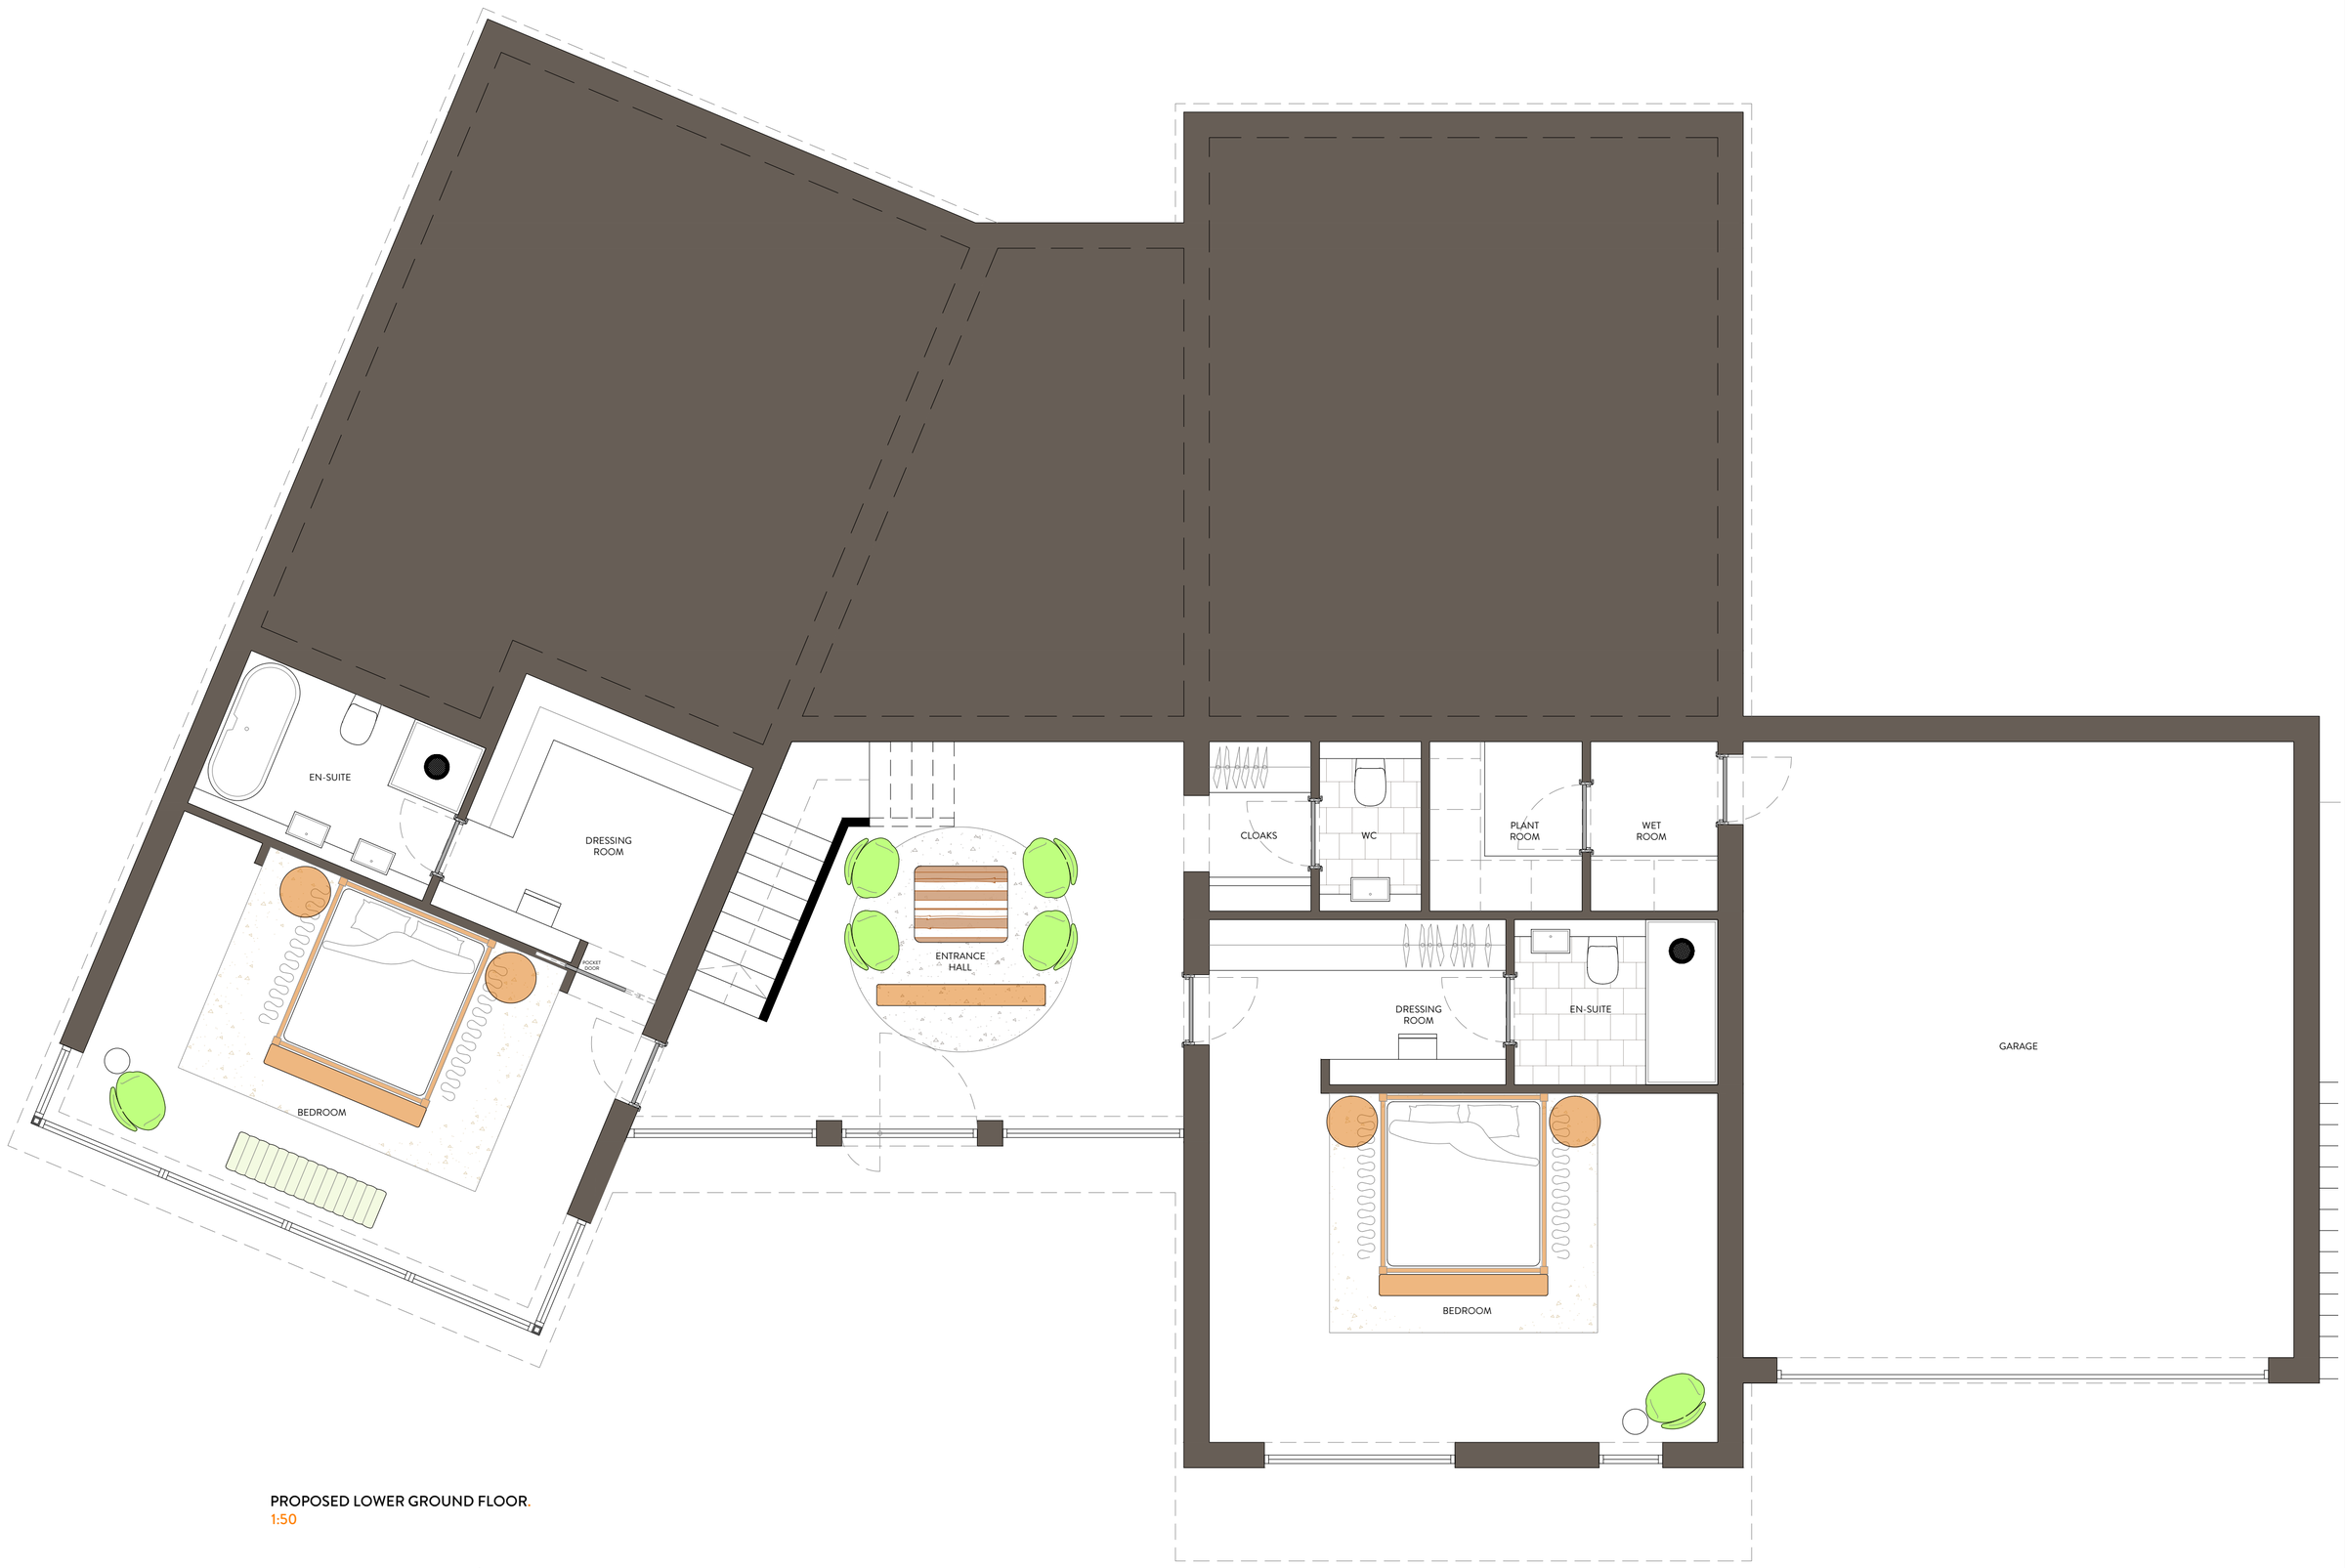

PROPOSED LOWER GROUND FLOOR.
1:50

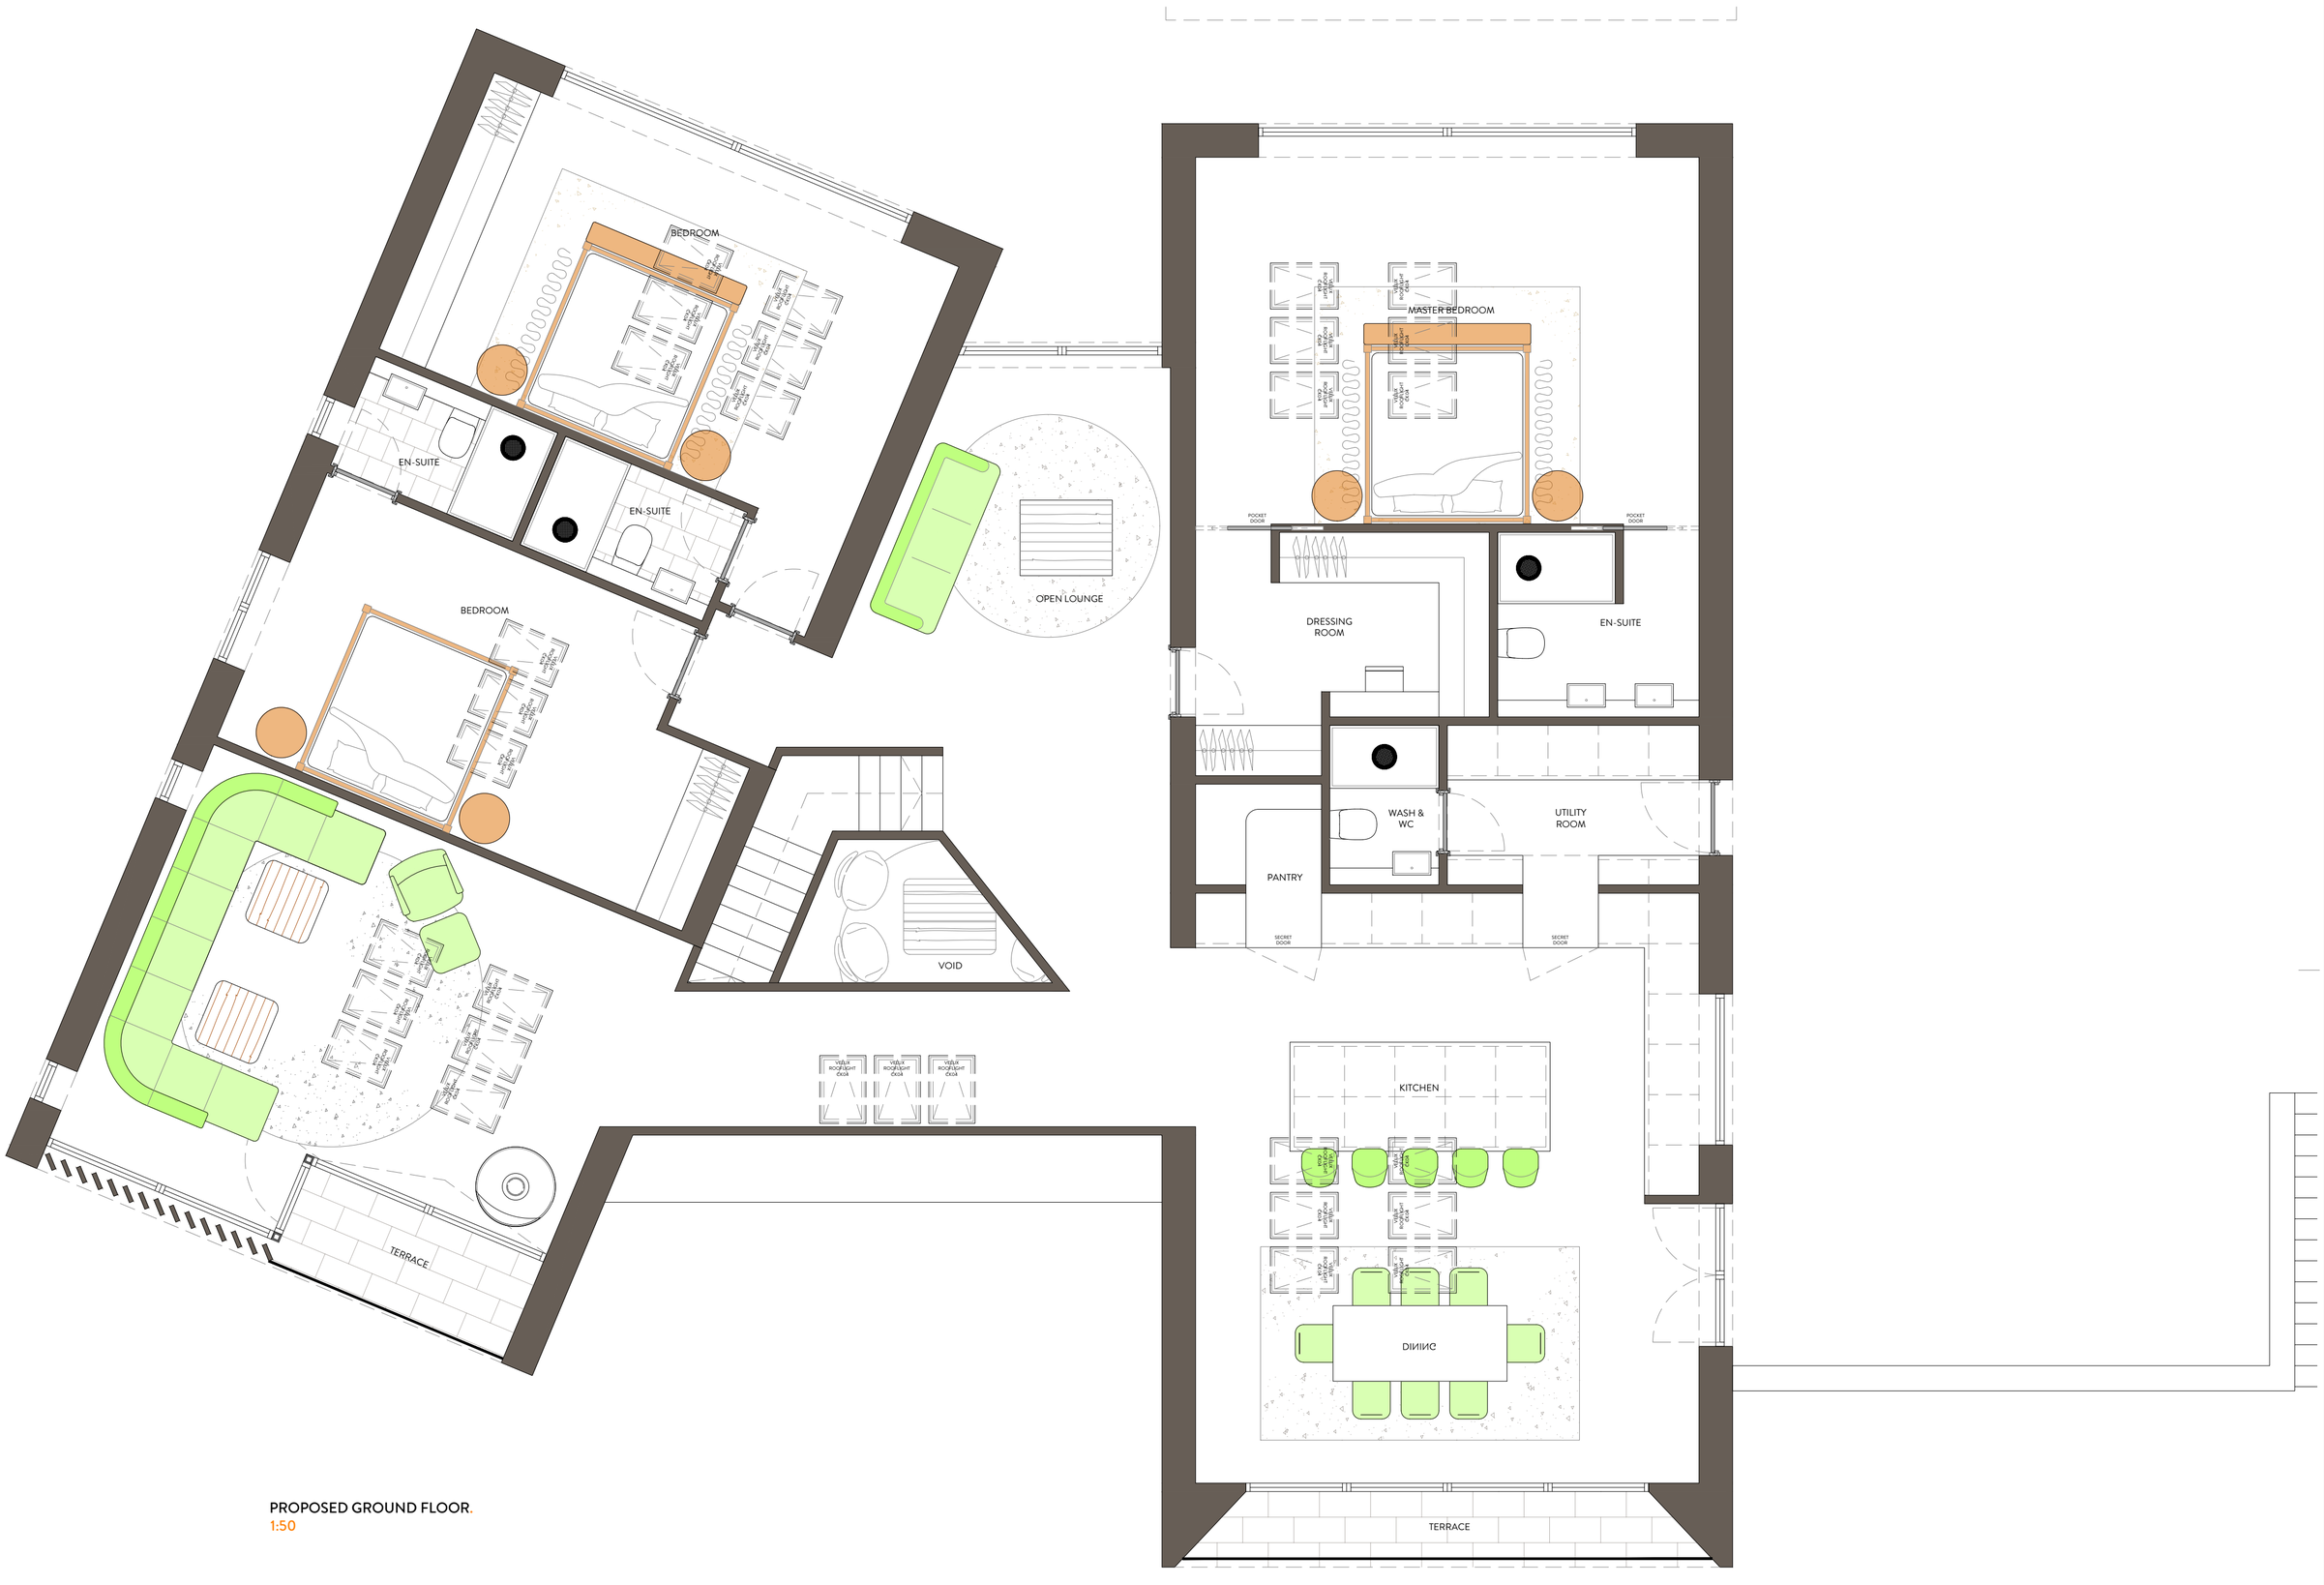

PROPOSED GROUND FLOOR.
1:50

2021 NORTHERN DESIGN AWARDS FINALIST
2022 Best of Houzz Service
BUILD 2021 Home Builder Awards
BUILD Architecture Awards 2019

REVISION	DESCRIPTION	DATE
-	-	-
-	-	-
-	-	-
-	-	-
-	-	-
-	-	-
-	-	-
-	-	-
-	-	-
-	-	-
-	-	-

NOTES

STATUS
PLANNING DRAWING

ORANGE DESIGN STUDIO.
ARCHITECTURAL PRACTICE

hello@orangedesignstudio.co.uk
59A, Huddersfield Road, Mirfield, WF14 8AA
orangedesignstudio.co.uk
01924 650930

COPYRIGHT © ORANGE DESIGN STUDIO LIMITED

PROJECT TITLE
PAUL LANE, MIRFIELD

DRAWING TITLE
PROPOSED GENERAL ARRANGEMENT

SCALE	DRAWN	CHECKED	PROJECT REFERENCE
1:50	JH	JH	ODS_22/547
PAPER SIZE	DWG NUMBER	DATE	REVISION
A1	(20)001	04/11/22	/

CLIENT
MR & MRS CROISDALE