NOTES:

1. CONTRACTORS AND SUB-CONTRACTORS MUST CHECK AND AGREE ALL DIMENSIONS BEFORE PREPARING SHOP DRAWINGS OR COMMENCING WORK ON SITE.
2. CONTRACTORS ARE RESPONSIBLE FOR INFORMING THE DESIGNER OF ANY DISCREPANCY DISCOVERED ON THIS DRAWING OR BETWEEN THIS DRAWING AND ANY OTHER RELATED DOCUMENTS WORK TO BE CARRIED OUT AS SHOWN ON THIS DRAWING.
3. WRITTEN DIMENSIONS ONLY ARE TO BE USED FROM THIS DRAWING-IF ANY DOUBTS EXIST-ASK FOR CLARIFICATION.

THIS DRAWING AND THE COPYRIGHTS AND PATENTS THEREIN ARE THE DESIGNERS PROPERTY AND MAY BE USED OR REPRODUCED ONLY UNDER CONTRACT.

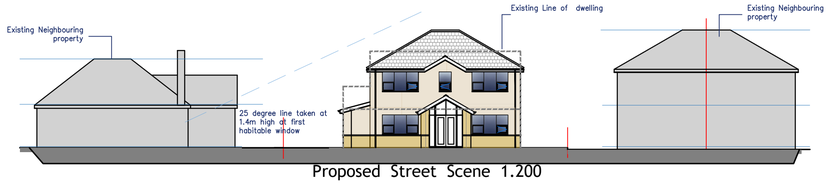


Proposed Street Scene 1.200

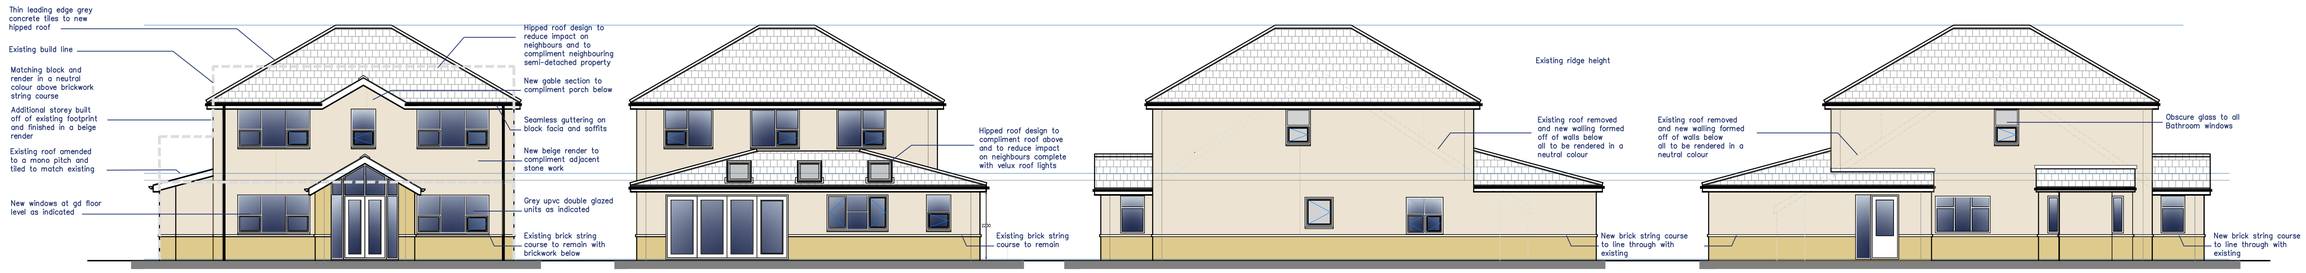


Proposed Front elevation 1.100

Proposed Rear elevation 1.100

Proposed side elevation 1.100

Proposed Side elevation 1.100

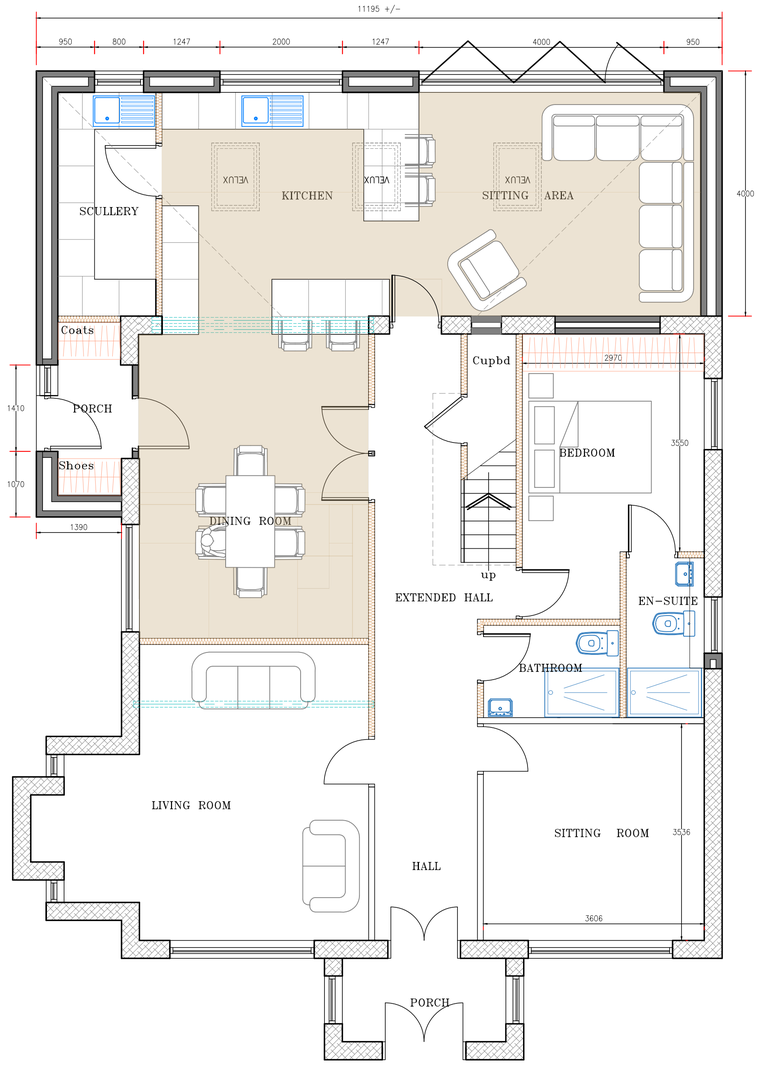


Proposed Ground Floor Plan Scale 1.50

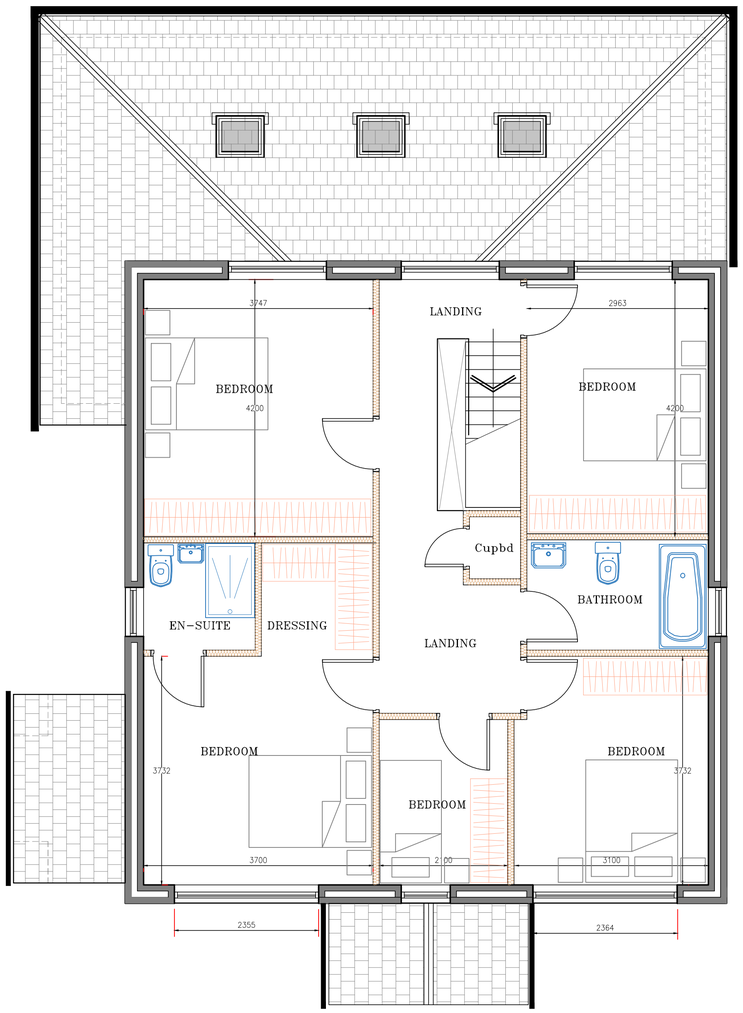


Proposed First Floor Plan Scale 1.50

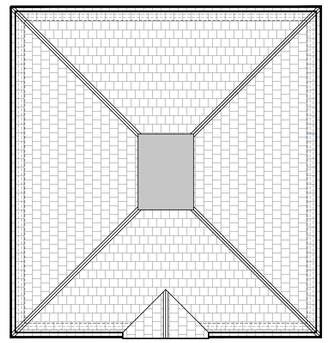

Proposed Roof Plan Scale 1.100

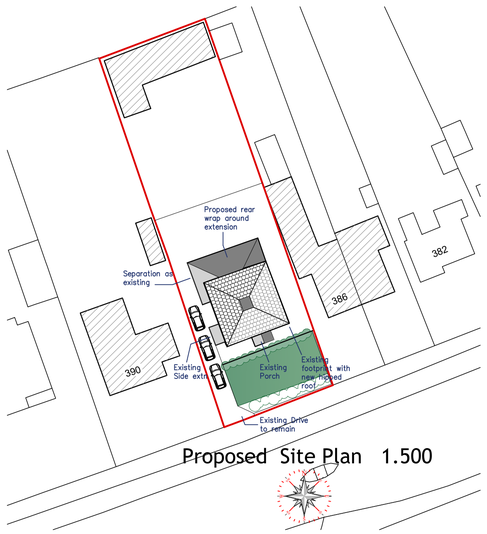


Proposed Site Plan 1.500

| | |
|---|---|
| Title: | PROPOSED LAYOUT. |
| Project: | PROPOSED PLANS<br>AT 388 BRADLEY ROAD<br>HUDDERSFIELD<br>HD2 1PU |
| Client: | MRS S HUSSAIN |
| Scale: 1:100 & 1:50. | Drawn: P.M. |
| Date: DEC 2023 | PDA 23-157-001 |
| Rev | C |