

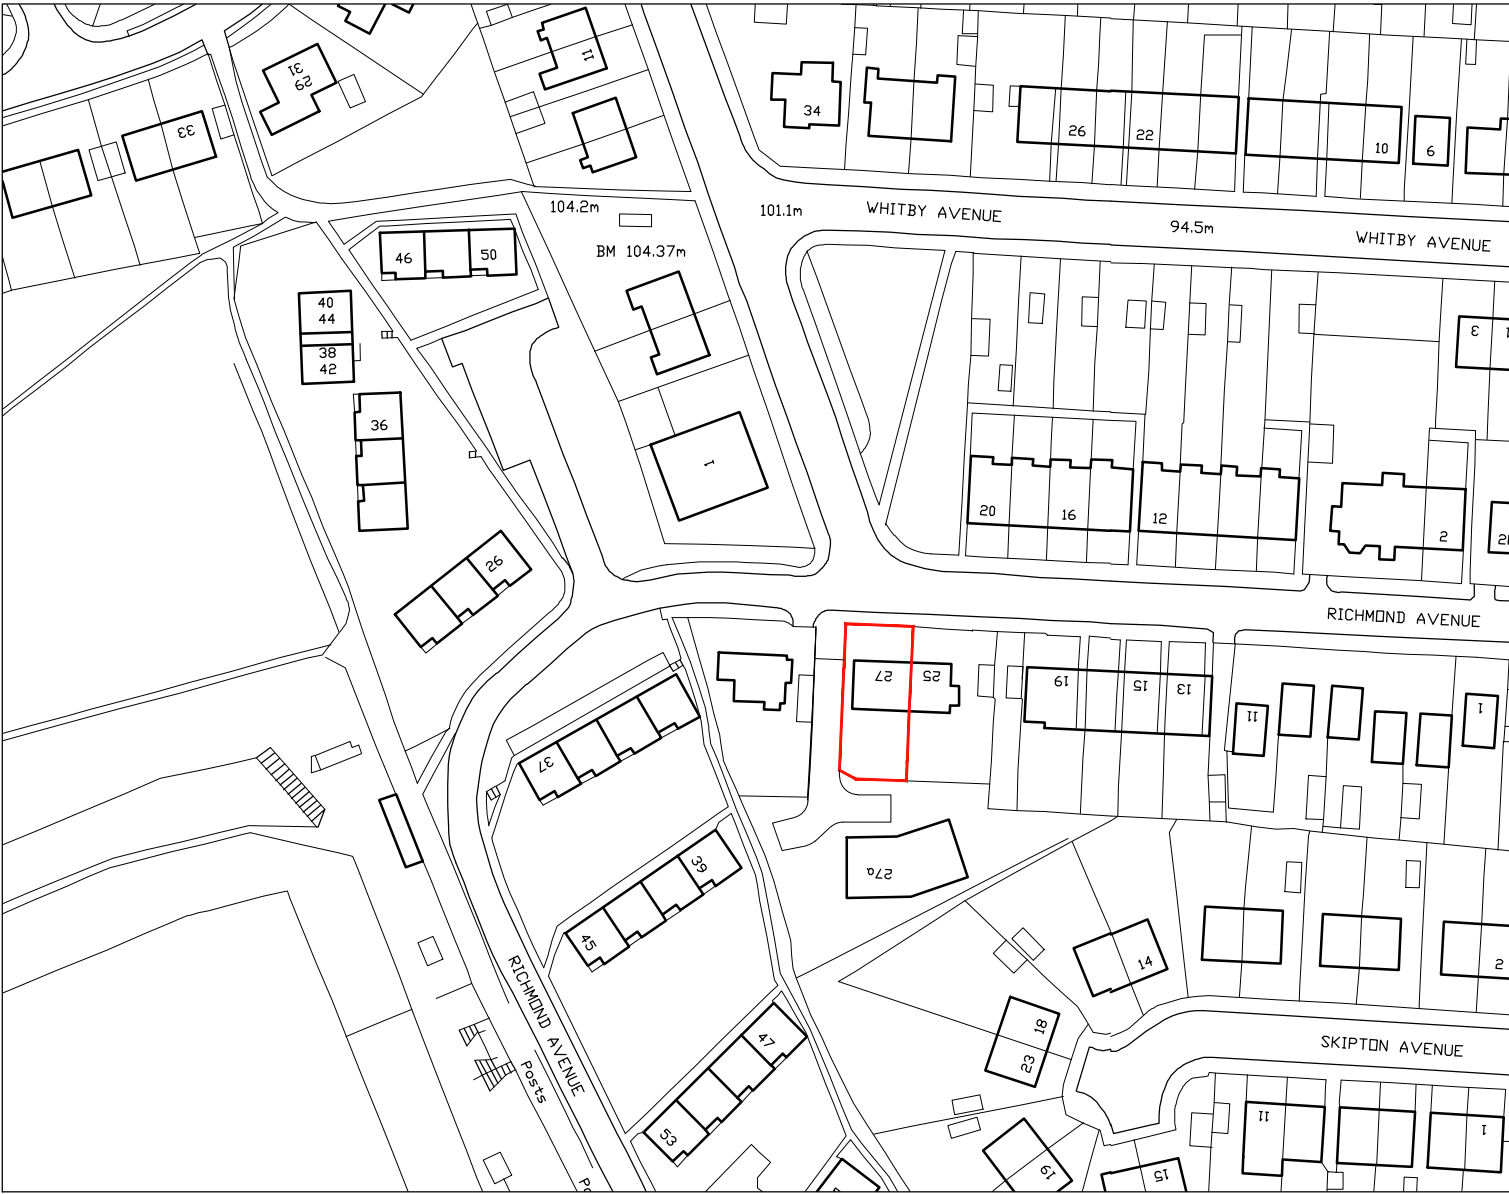
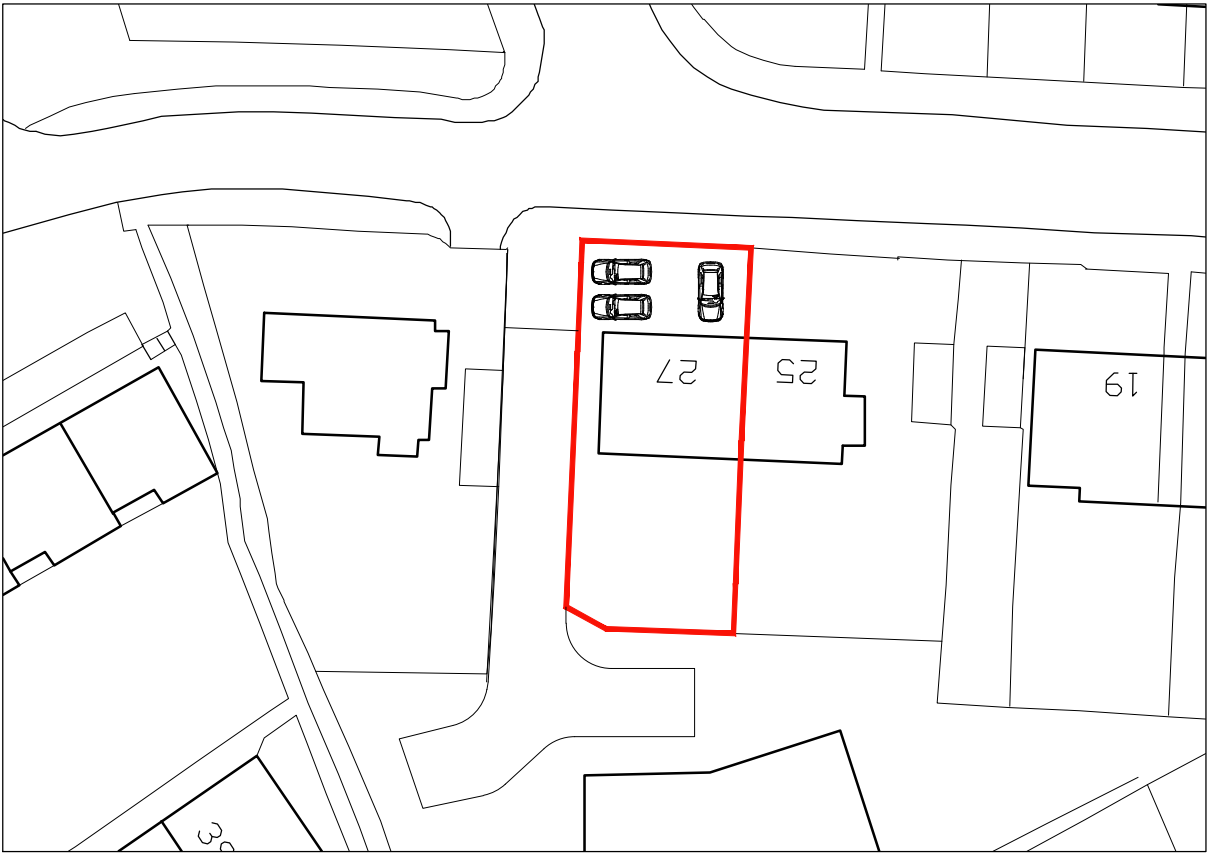


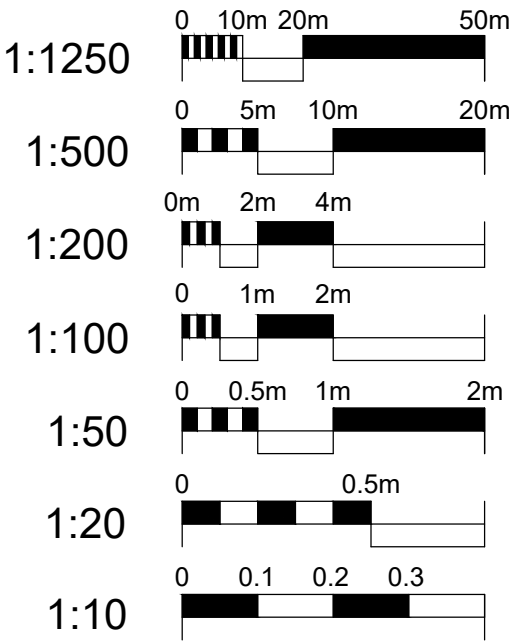


1. Site Location Plan

Scale 1:1250

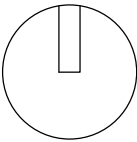

2. Existing Site Layout

Scale 1:500

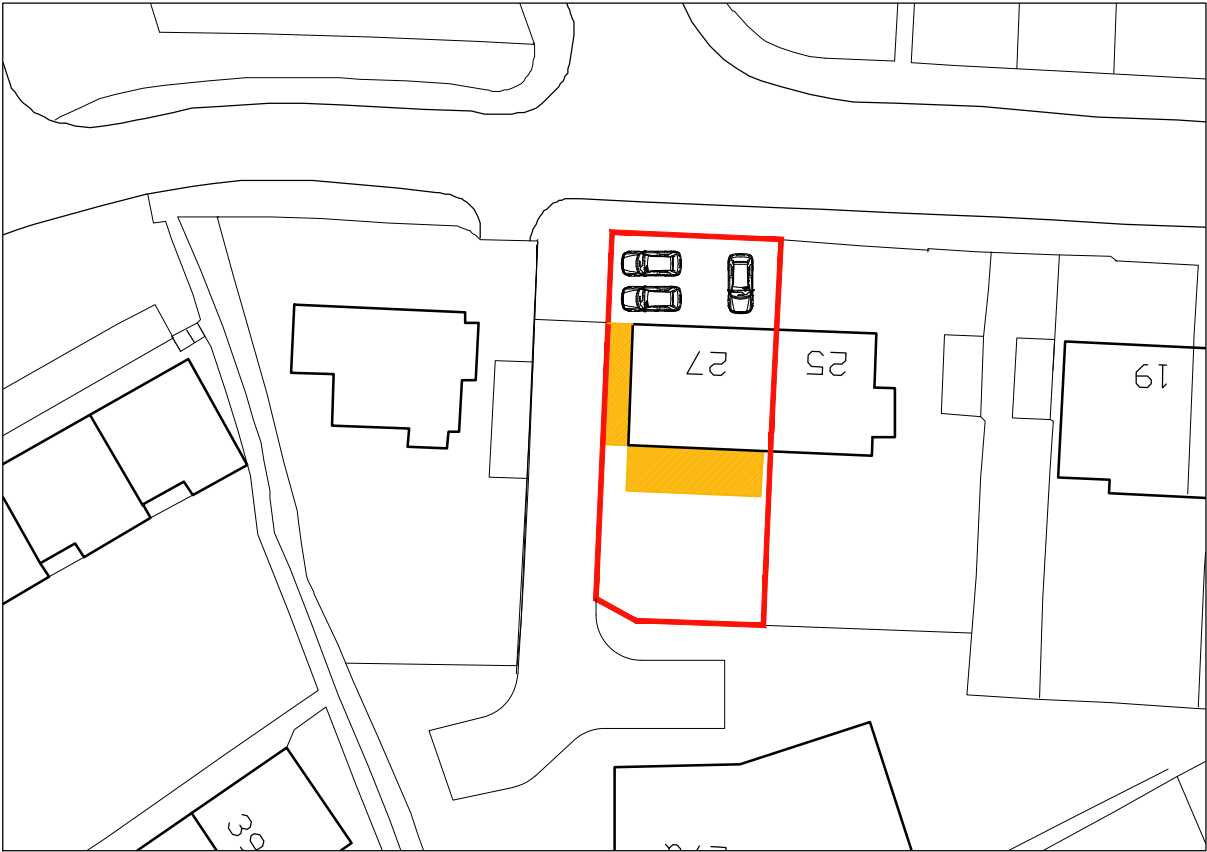

3. Proposed Site Layout

Scale 1:500