
Notes

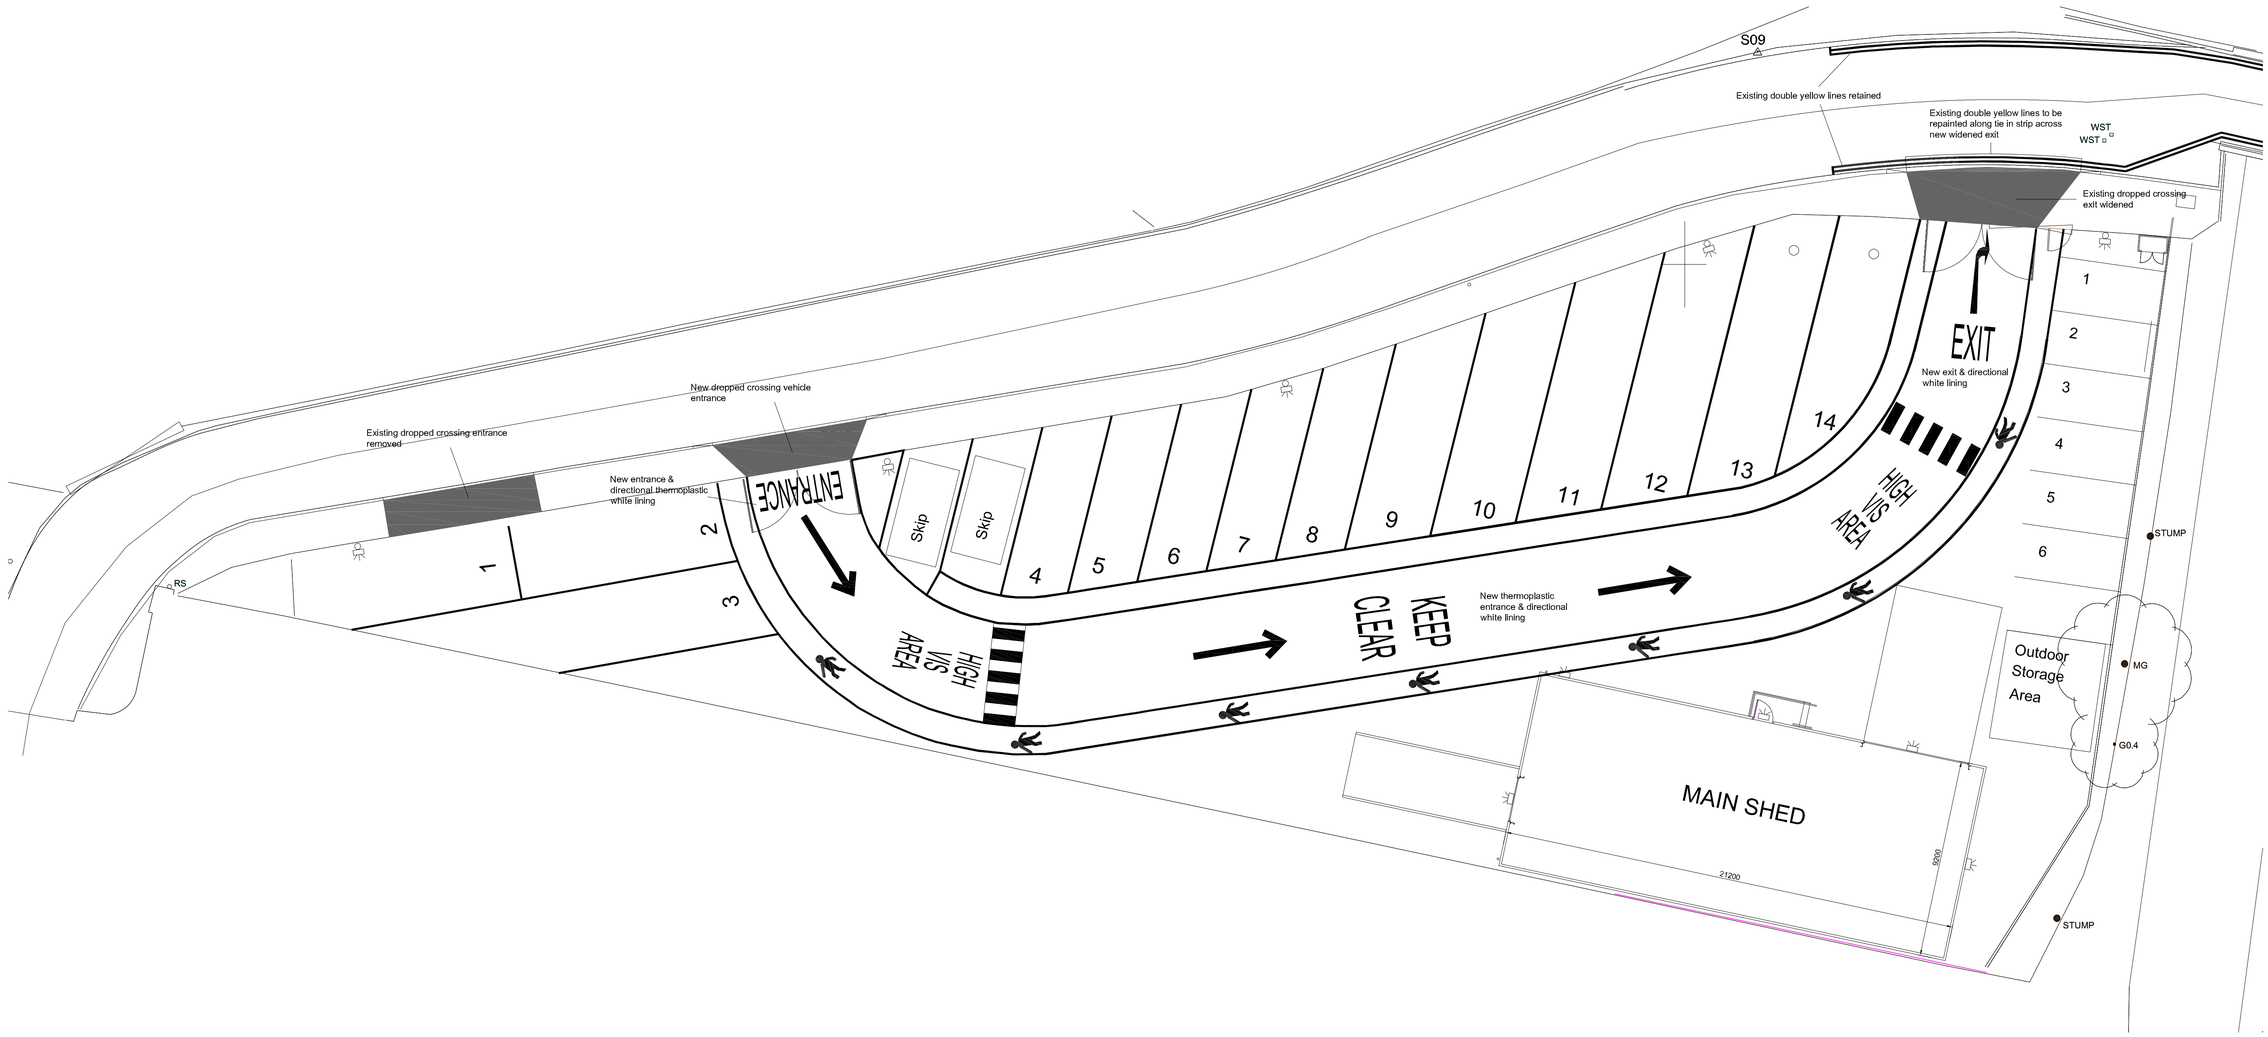

Site Signage & White Lining Plan

Scale NTS

Rev	Description	Date	Dr by	App by
-	-	-	-	-

orgiinal by	date created	Approved by
RB	Sept 23	KD

AHR Building Consultancy Ltd
Norwich Union House
High Street
Huddersfield
HD1 2LF
United Kingdom

T +44(0)1484 537411
F +44(0)1484 530332
E huddersfield@ahr-global.com
www.ahr-global.com

client
NU Construction Ltd

project
Beck Lane Depot

drawing
Site A
Proposed Site White Lining & Kerb Works

project number	scale	
2023.00119.000	As Shown	@A1
drawing number	rev	issue status
SK200323-10	-	Planning

This drawing is to be read in conjunction with all related drawings. All dimensions must be checked and verified on site before commencing any work or producing shop drawings. The originator should be notified immediately of any discrepancy. This drawing is copyright and remains the property of AHR.