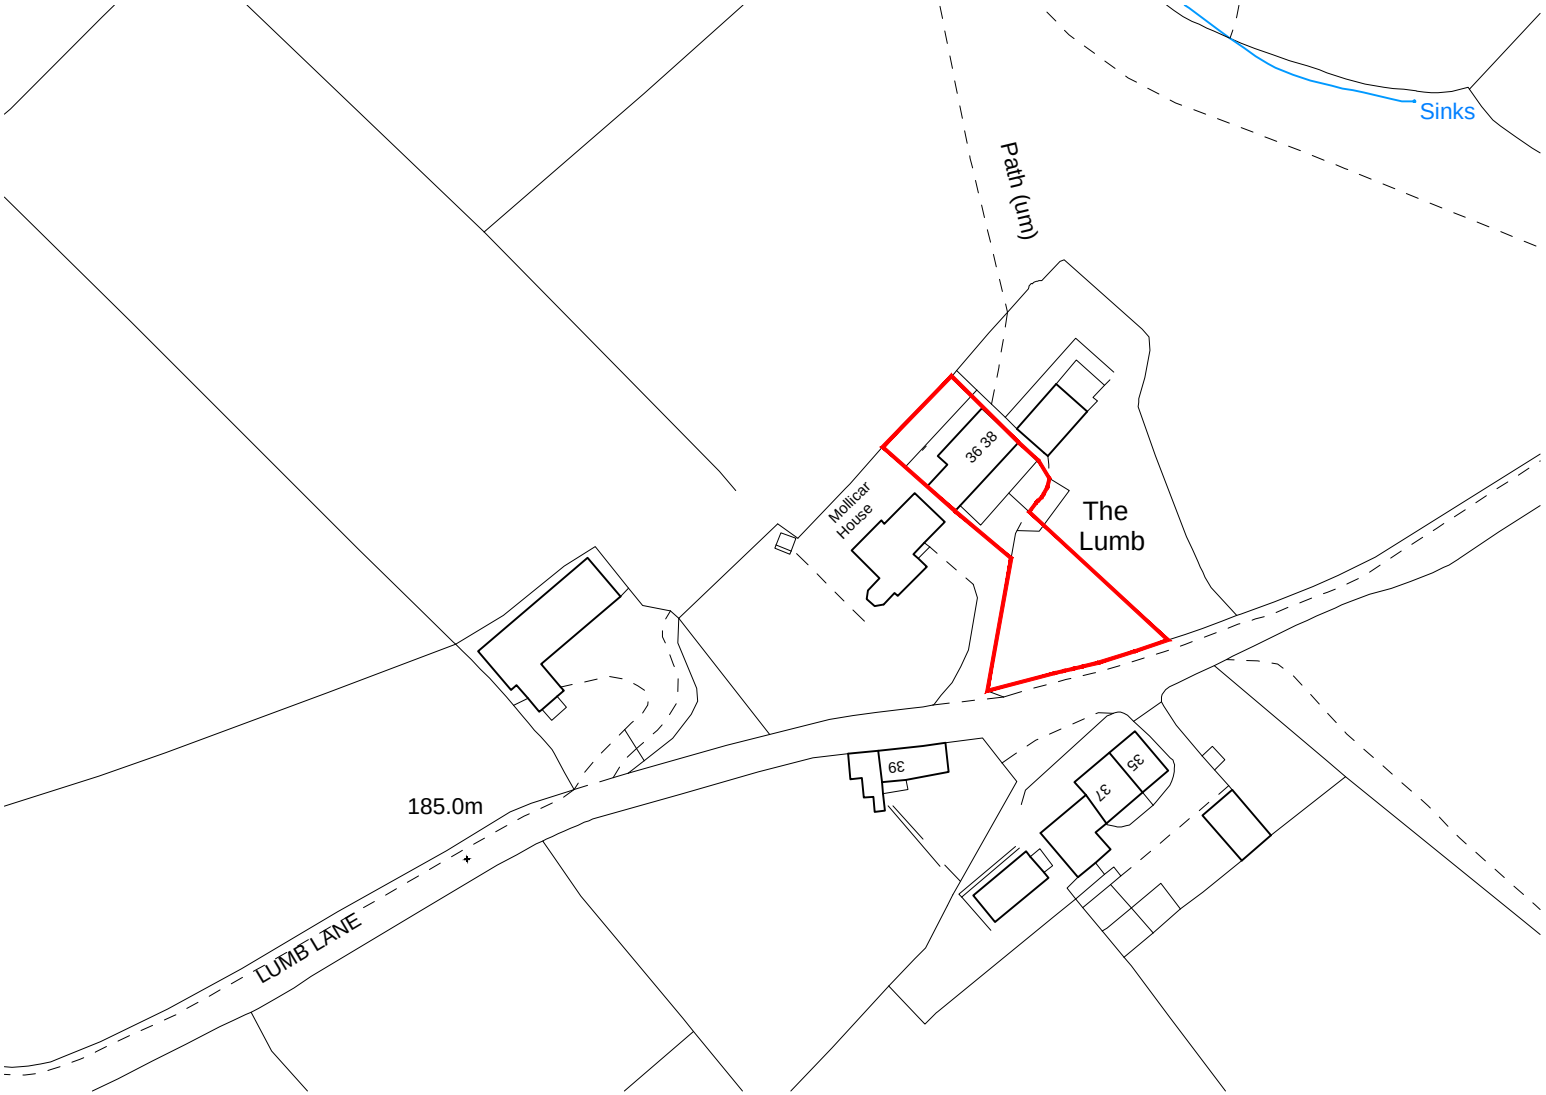

L O C A T I O N P L A N

Only figured dimensions should be used.

Scaled dimensions should be checked with the Architect.

This drawing together with the design, is the property and copyright of the Architect and must not be reproduced without written permission

PLANNING

Revision:

CLIENT:	JOB TITLE:	DRAWING TITLE:	DRAWN BY: **JF**	DATE: **APR '18**
LOUISE ANDERSON	PROPOSED DOUBLE GARAGE at THE LUMB, LUMB LANE, HUDDERSFIELD	LOCATION PLAN	CHECKED BY: **JC**	SCALE: **1:1250 @ A4**
			DRAWING NUMBER:	**2544 - LOC**

acumen
designers & architects
acumenarchitects.co.uk 01484 546000
Headrow House, Old Leeds Road, Huddersfield, HD1 1SG