Bin Store Details

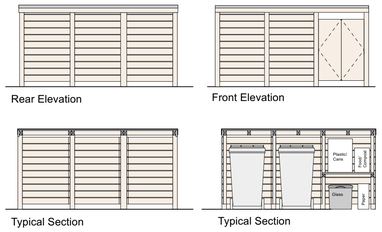

Plan As Proposed
Scale 1:50

0m 1m 2m 3m 4m 5m

Bike Store Details

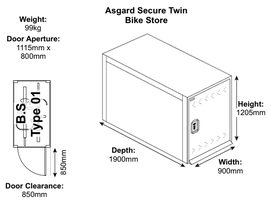

Surfaces

- Tarmac
- Red Permeable Resin/ Brick Paviors
- 600 x 600mm Paving

Key

- Tree Retained
- Tree Removed

Site Plan As Proposed
Scale 1:200

0m 5m 10m

Boundary Details

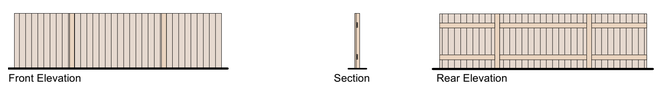

Boundary Type 02 As Proposed
Scale 1:50

0m 1m 2m 3m 4m 5m

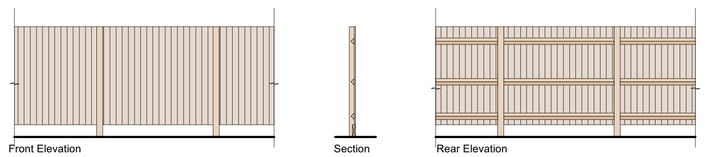

Boundary Type 01 As Proposed
Scale 1:50

0m 1m 2m 3m 4m 5m

ROLEC EV/OLEV Home Car charge Point
The cable and circuitry ratings for the charging points shall be of adequate size to ensure a minimum continuous current demand of 16 Amps and a maximum demand of 32Amps

NOTES:

Any errors or omissions to be reported to Code L6 immediately.

This drawing and design is the copyright of Code L6 and is not to be used for any purpose without their consent.

rev	details	date
B	Refuse Collection Added	28/02/25
A	Reduced Number of Dwellings	27/02/25

Code L6 Architecture Ltd
31 Halifax Road Brighouse
West Yorkshire HD6 2AA
T: 01484 714 870
E: codeL6@btinternet.com
W: www.CODEL6.com

Project:
245 Heckmonwike Road
Dewsbury,
WF13 3NF.

Client:
Mr T Zaman

Drawing:
Site Plan as Proposed

Date:	Scale:	Size:
25/08/23	1:200	A1

Drawing Number:
21-030-03B